
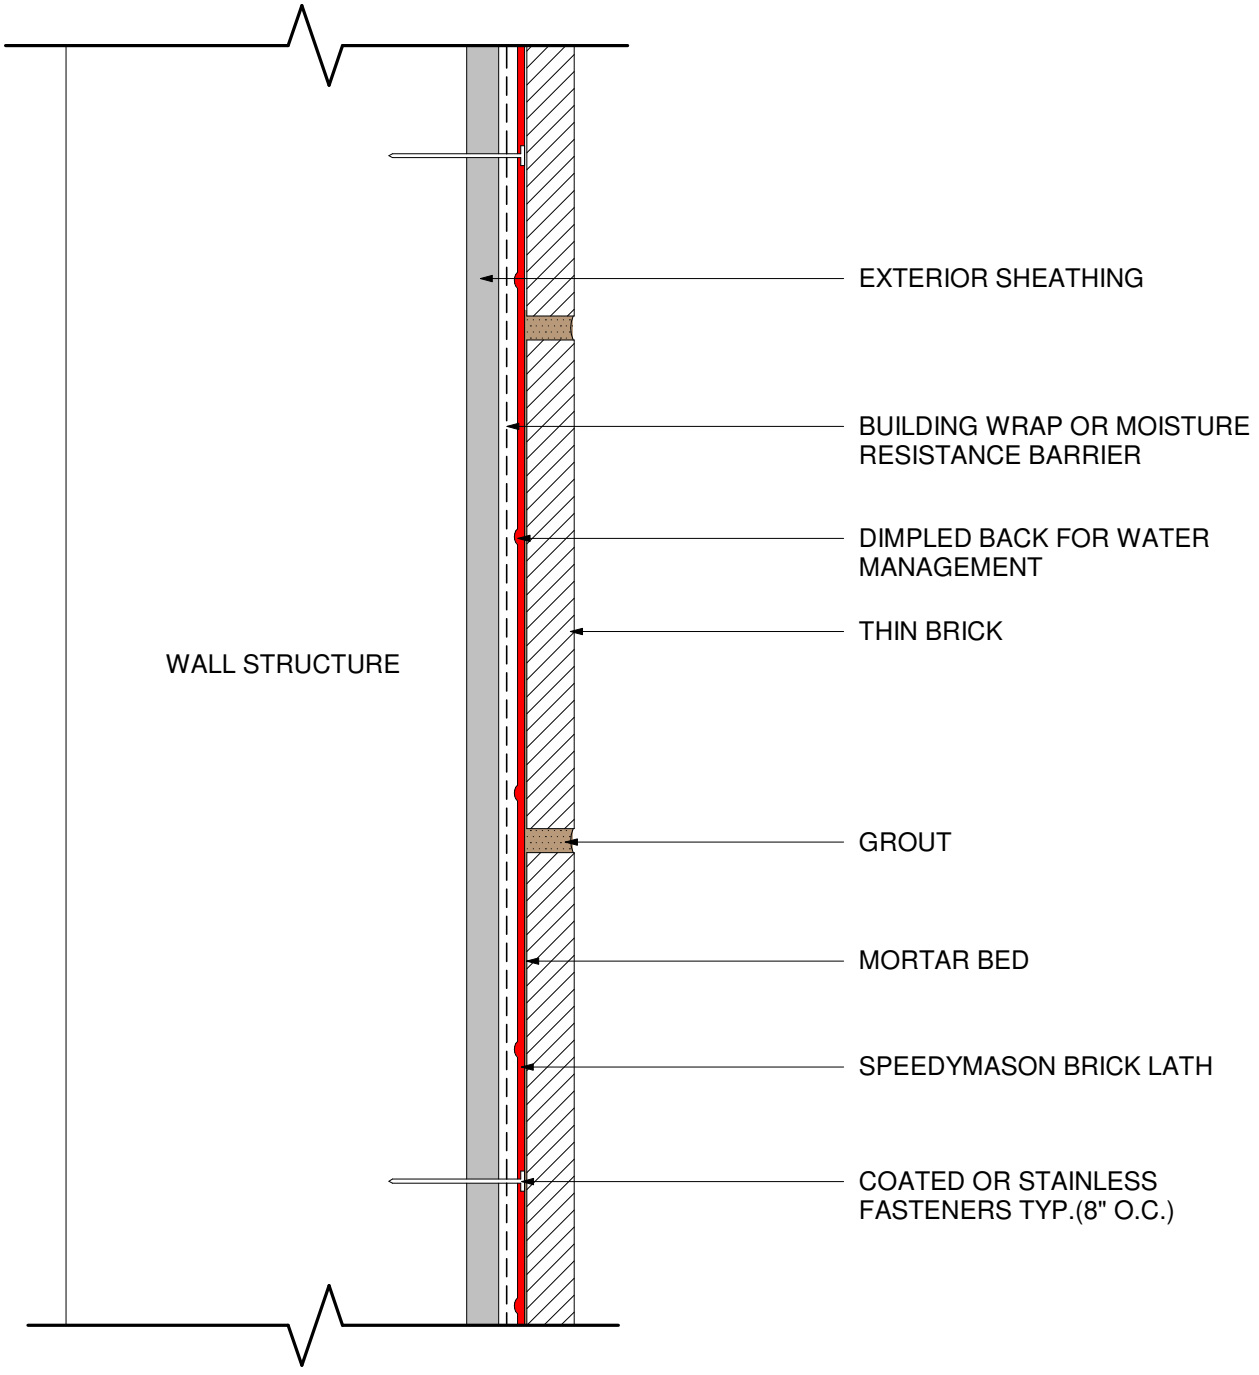



# PLAN VIEW

Patent No. US 10,106,989 B2


SCALE : NOT TO SCALE

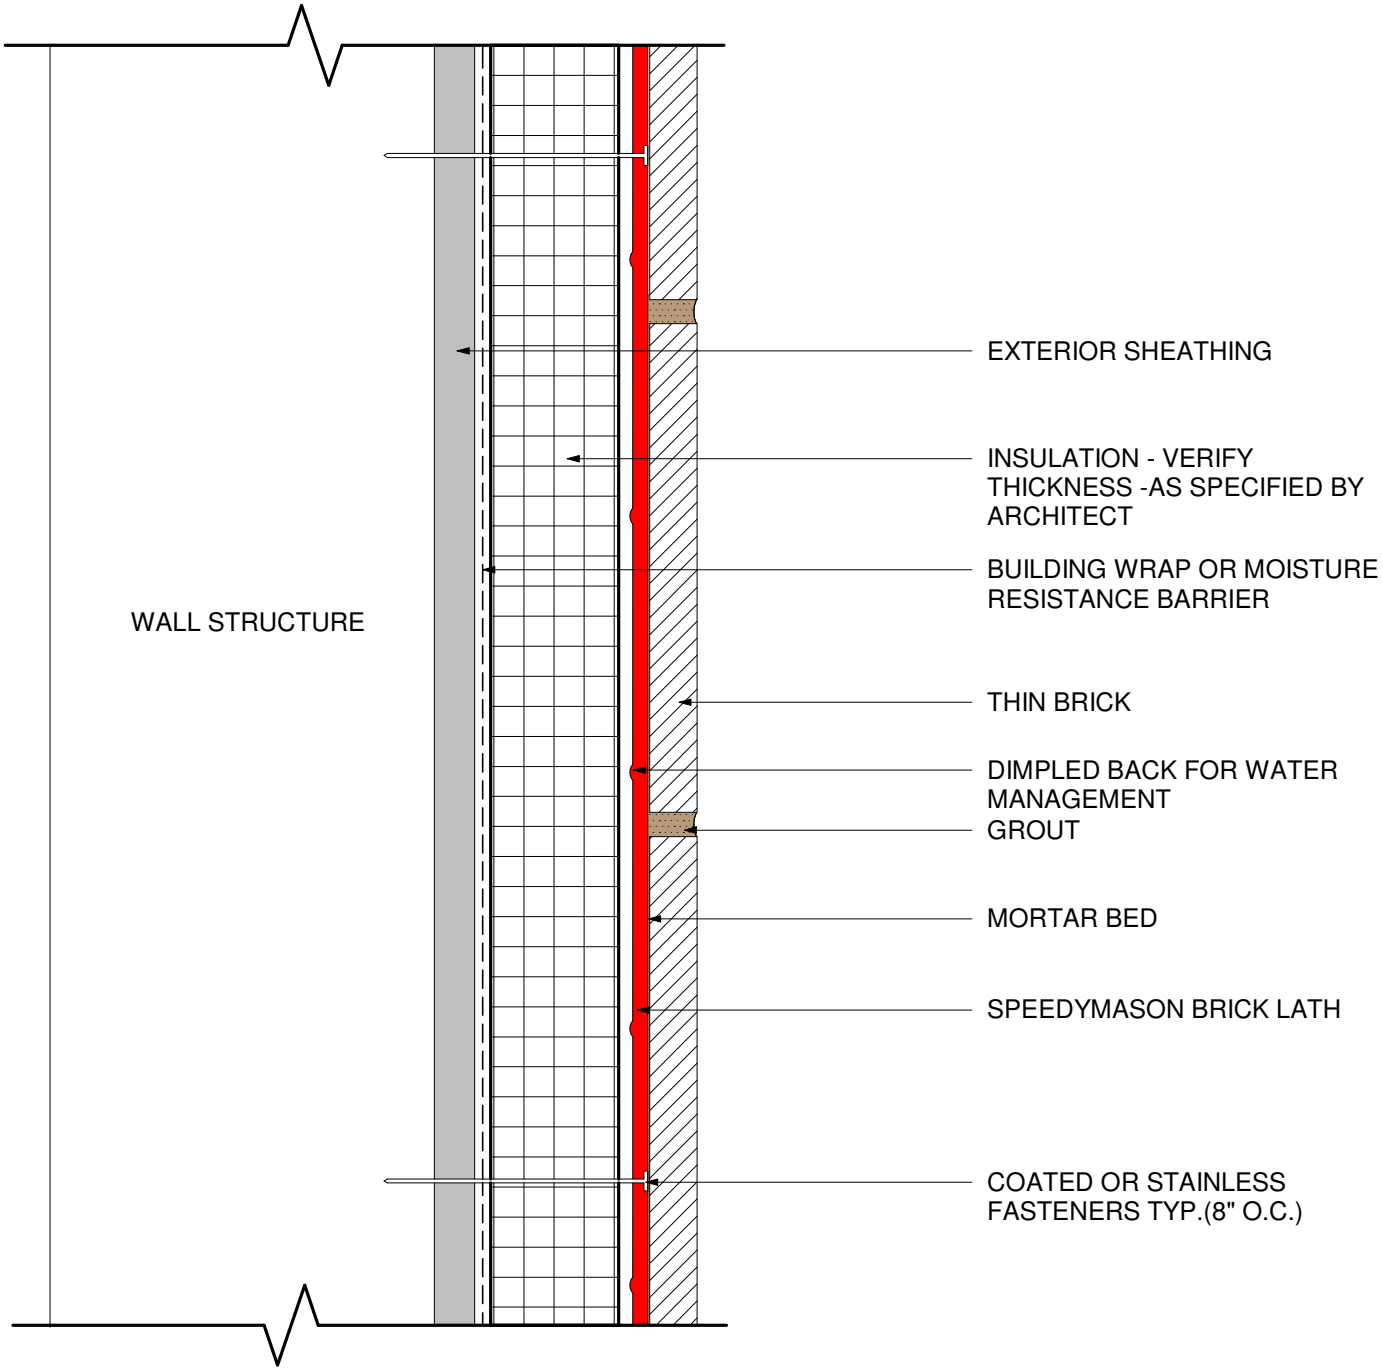


# PLAN VIEW - INSULATION

Patent No. US 10,106,989 B2

SCALE : NOT TO SCALE

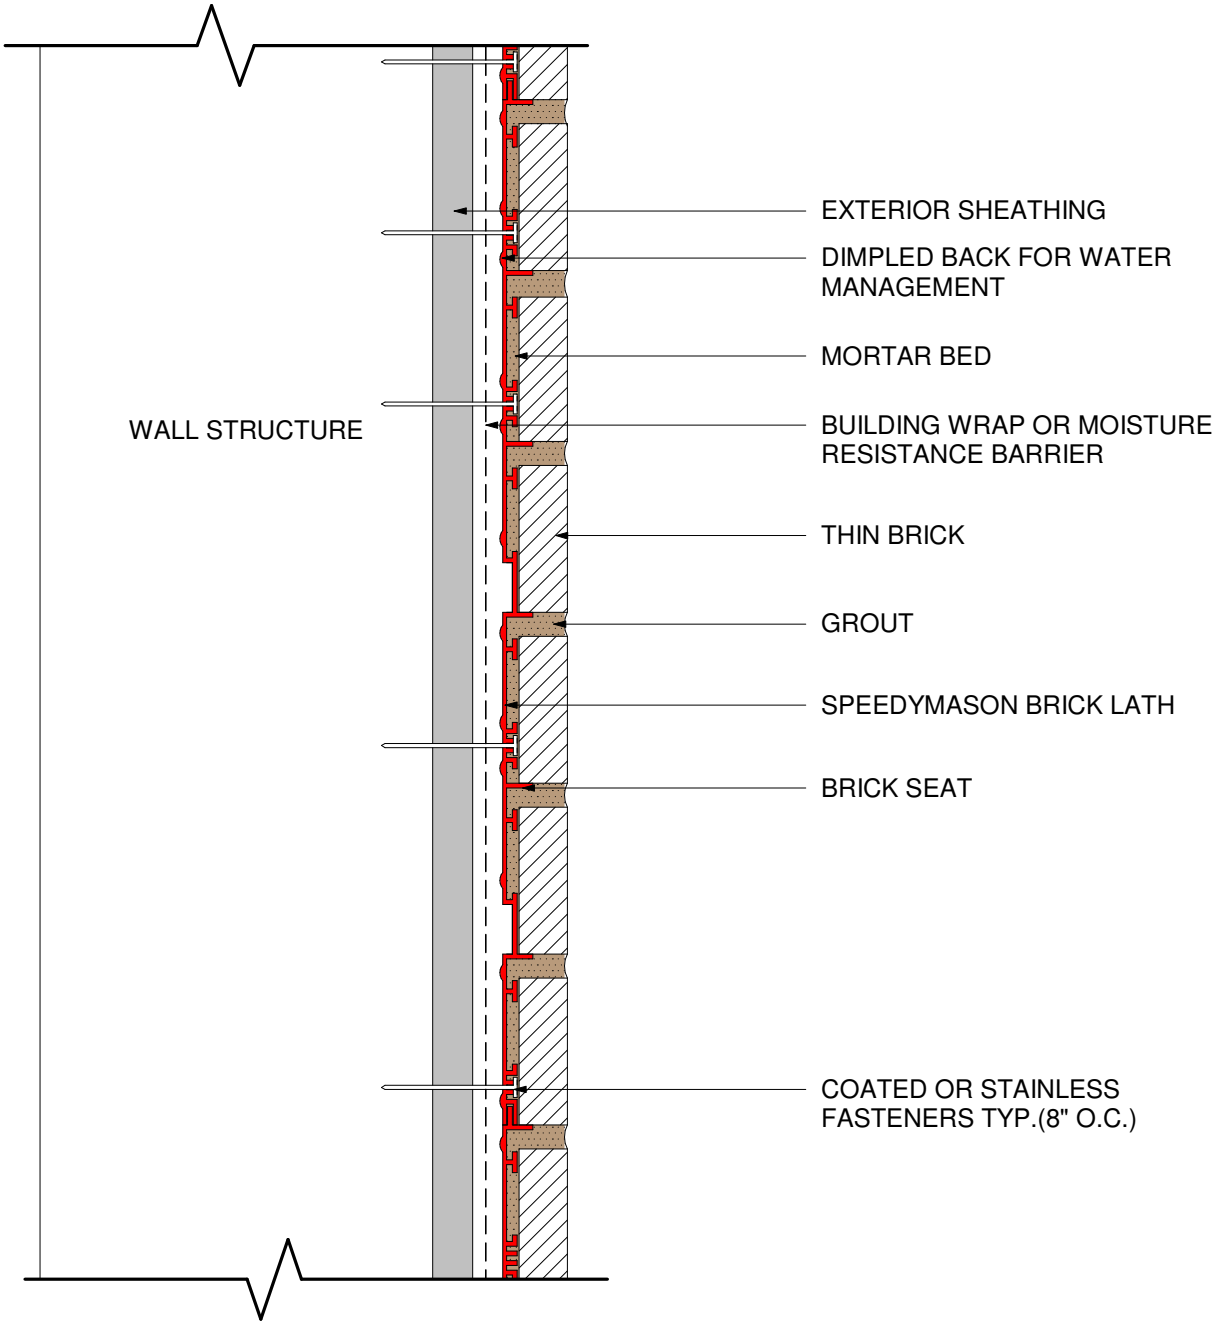



# WALL SECTION

Patent No. US 10,106,989 B2

SCALE : NOT TO SCALE

300 Sherry Lynn Lane, Sparta, WI 54656 info@speedymason.com www.speedymason.com

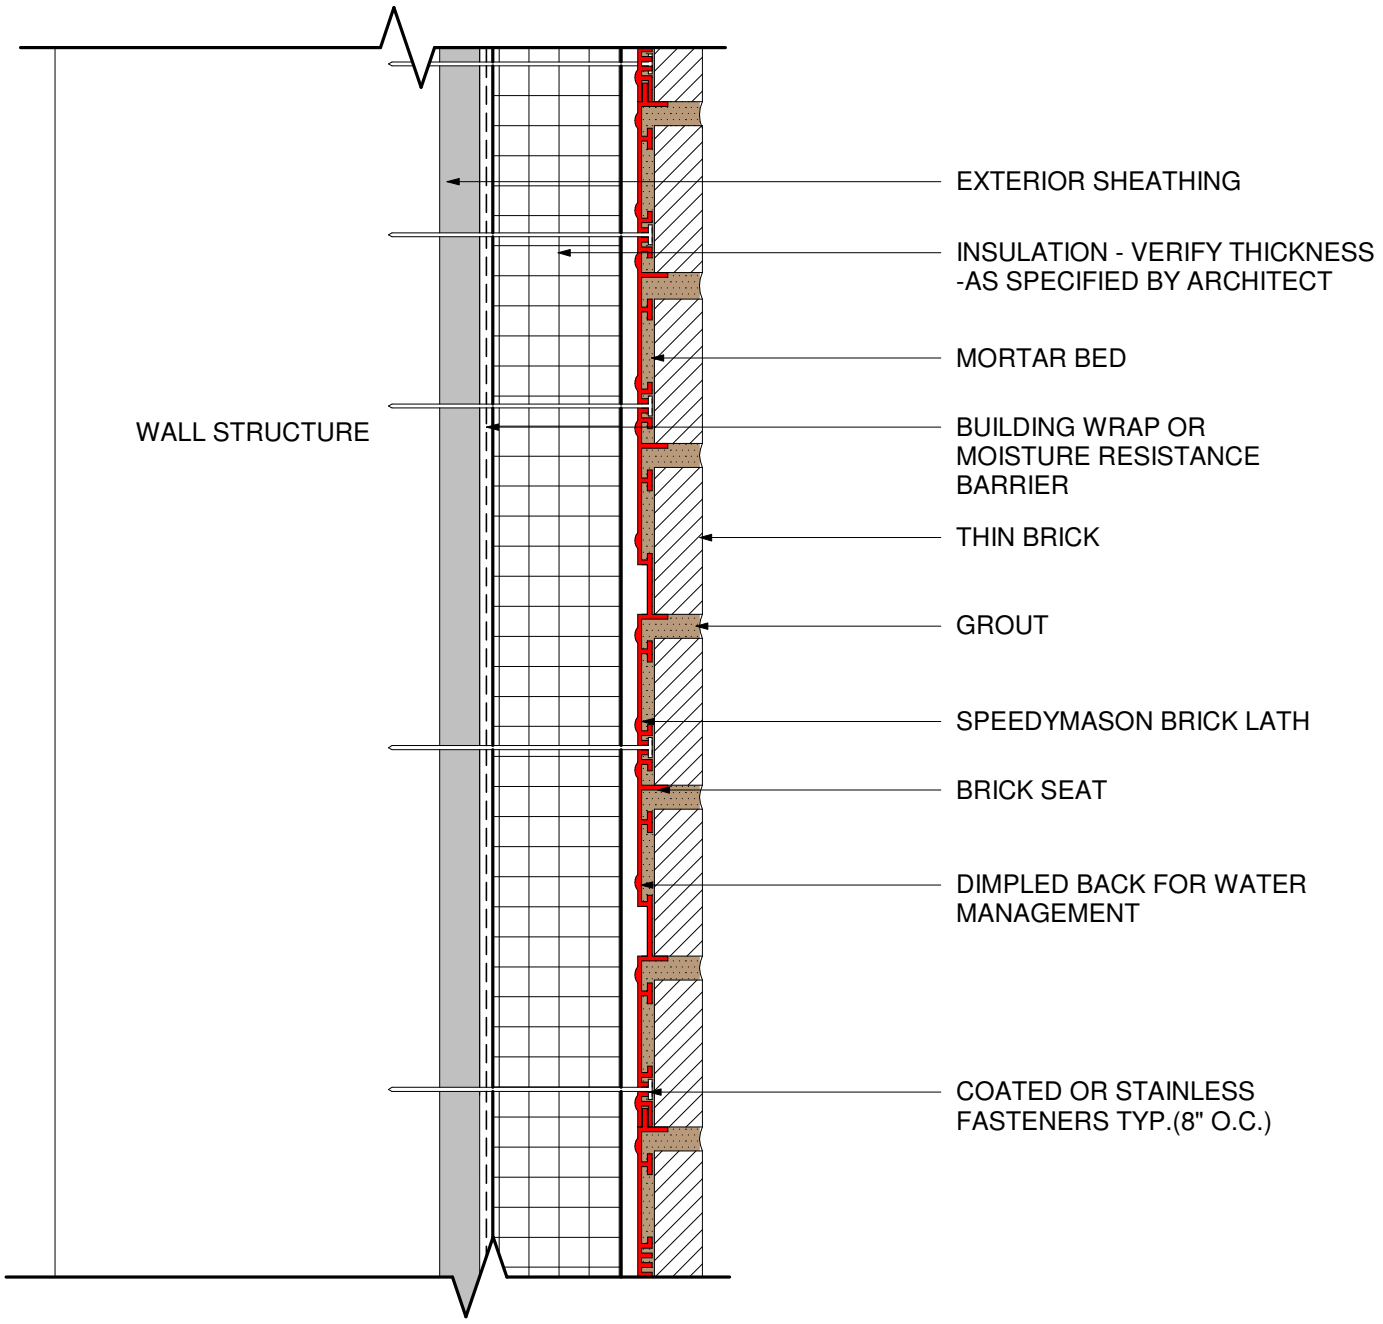



# WALL SECTION - INSULATION

Patent No. US 10,106,989 B2

SCALE : NOT TO SCALE

300 Sherry Lynn Lane, Sparta, WI 54656 info@speedymason.com www.speedymason.com

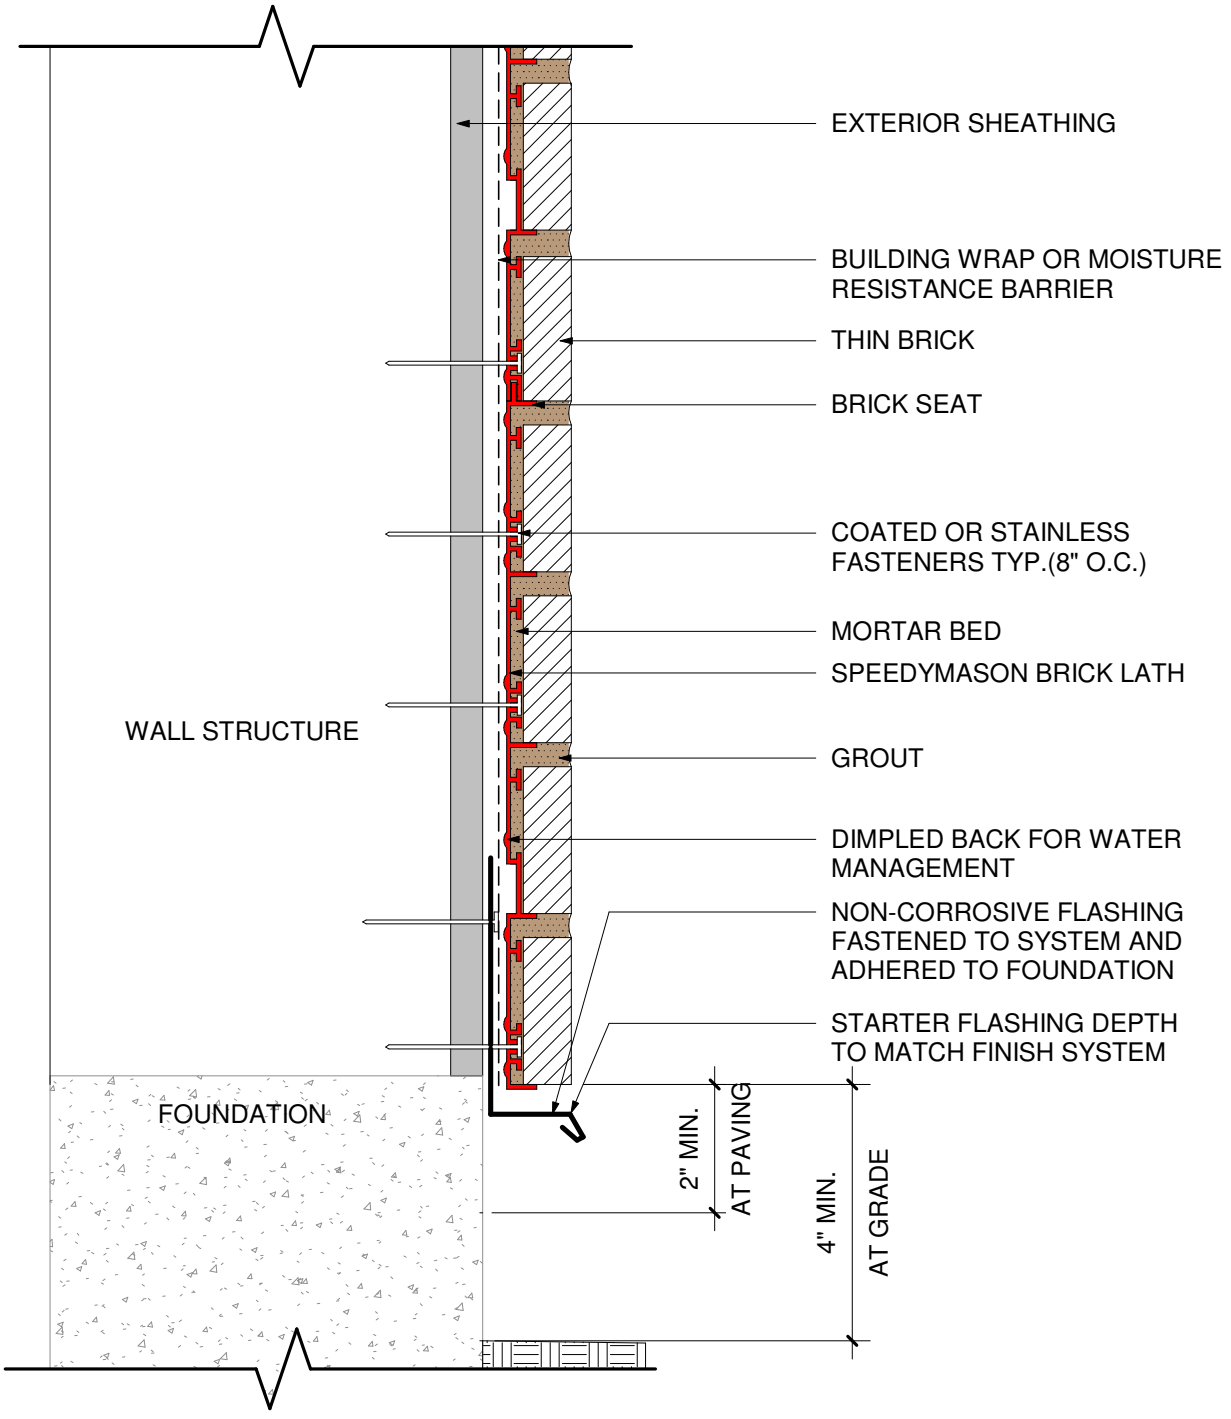



# WALL SECTION - BASE

Patent No. US 10,106,989 B2

SCALE : NOT TO SCALE

300 Sherry Lynn Lane, Sparta, WI 54656 info@speedymason.com www.speedymason.com

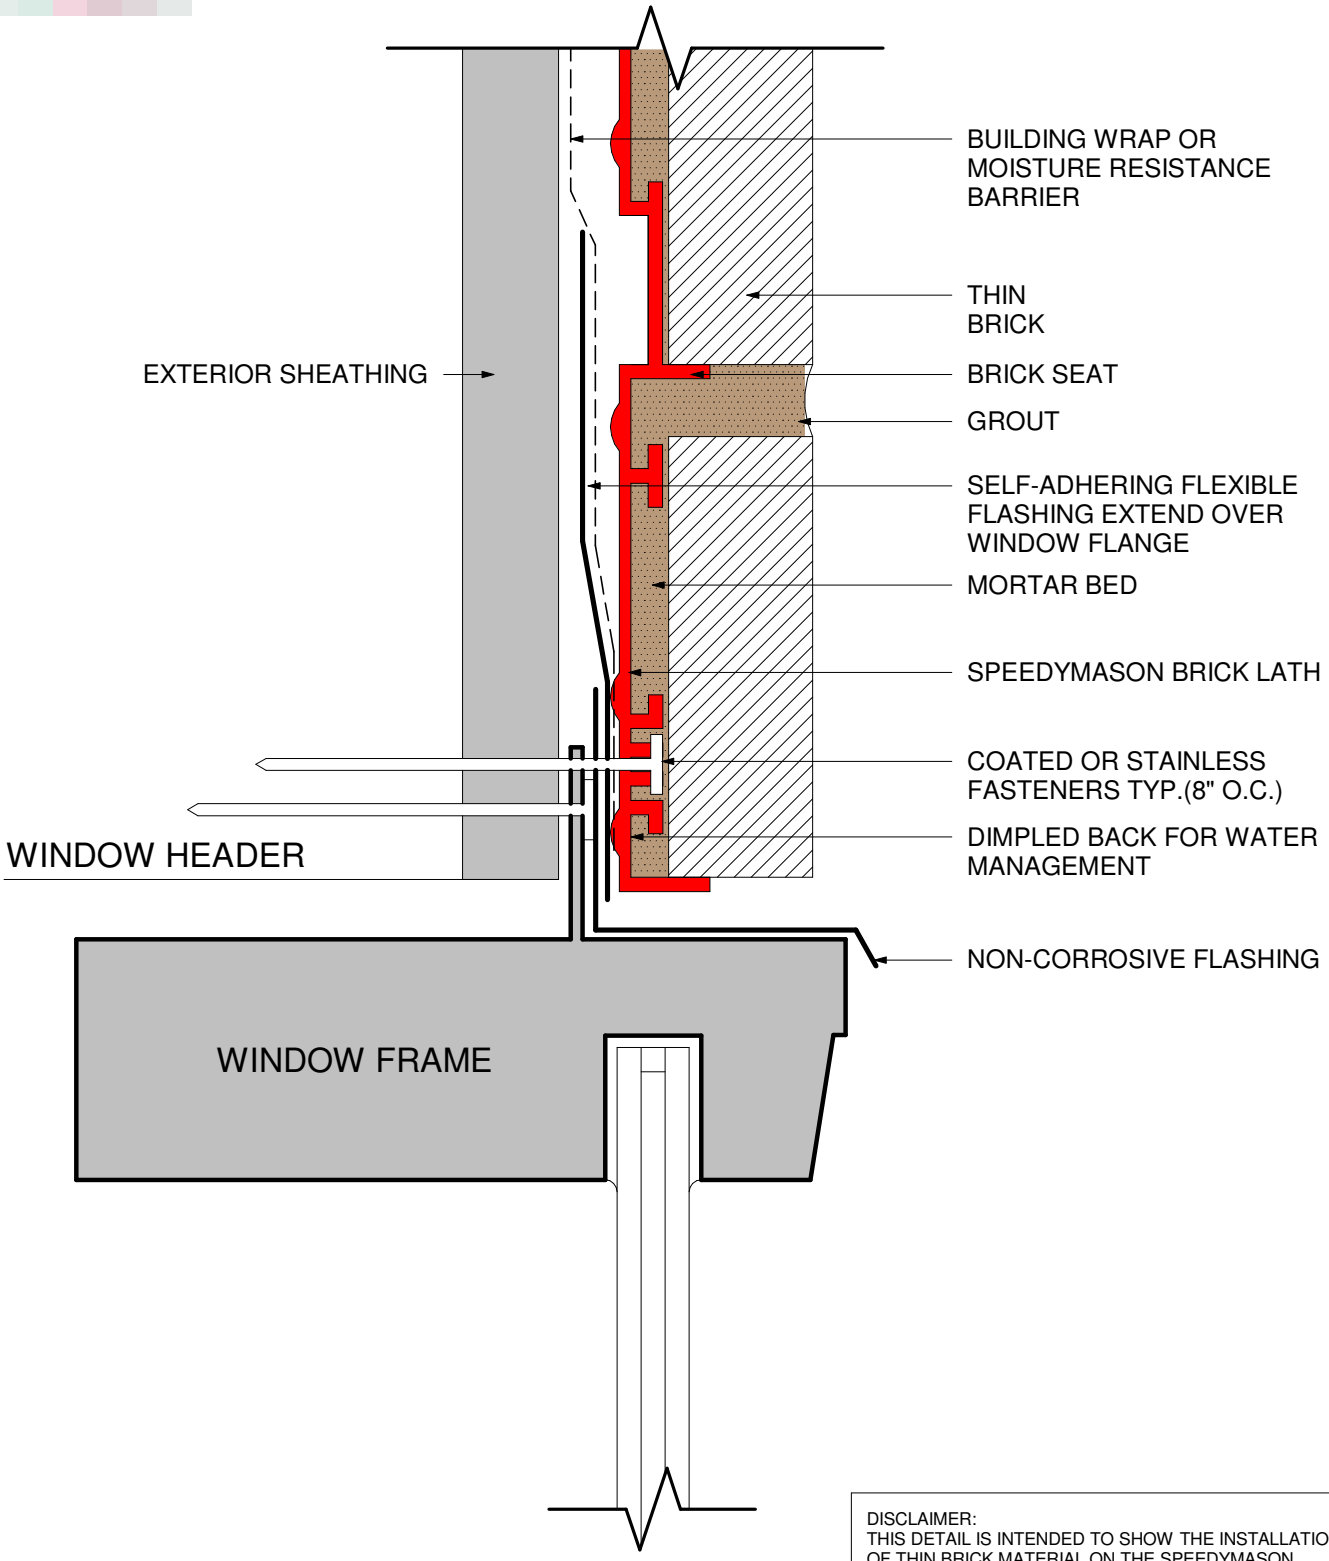



DISCLAIMER:
THIS DETAIL IS INTENDED TO SHOW THE INSTALLATION OF THIN BRICK MATERIAL ON THE SPEEDYMASON PANEL SYSTEM. VERIFY INSTALLATION DETAILS WITH WINDOW MANUFACTURER FOR PROPER FLASHING AND OTHER INSTALLATION REQUIREMENTS.

# FLANGED WINDOW HEAD

Patent No. US 10,106,989 B2

SCALE : NOT TO SCALE

300 Sherry Lynn Lane, Sparta, WI 54656 info@speedymason.com www.speedymason.com

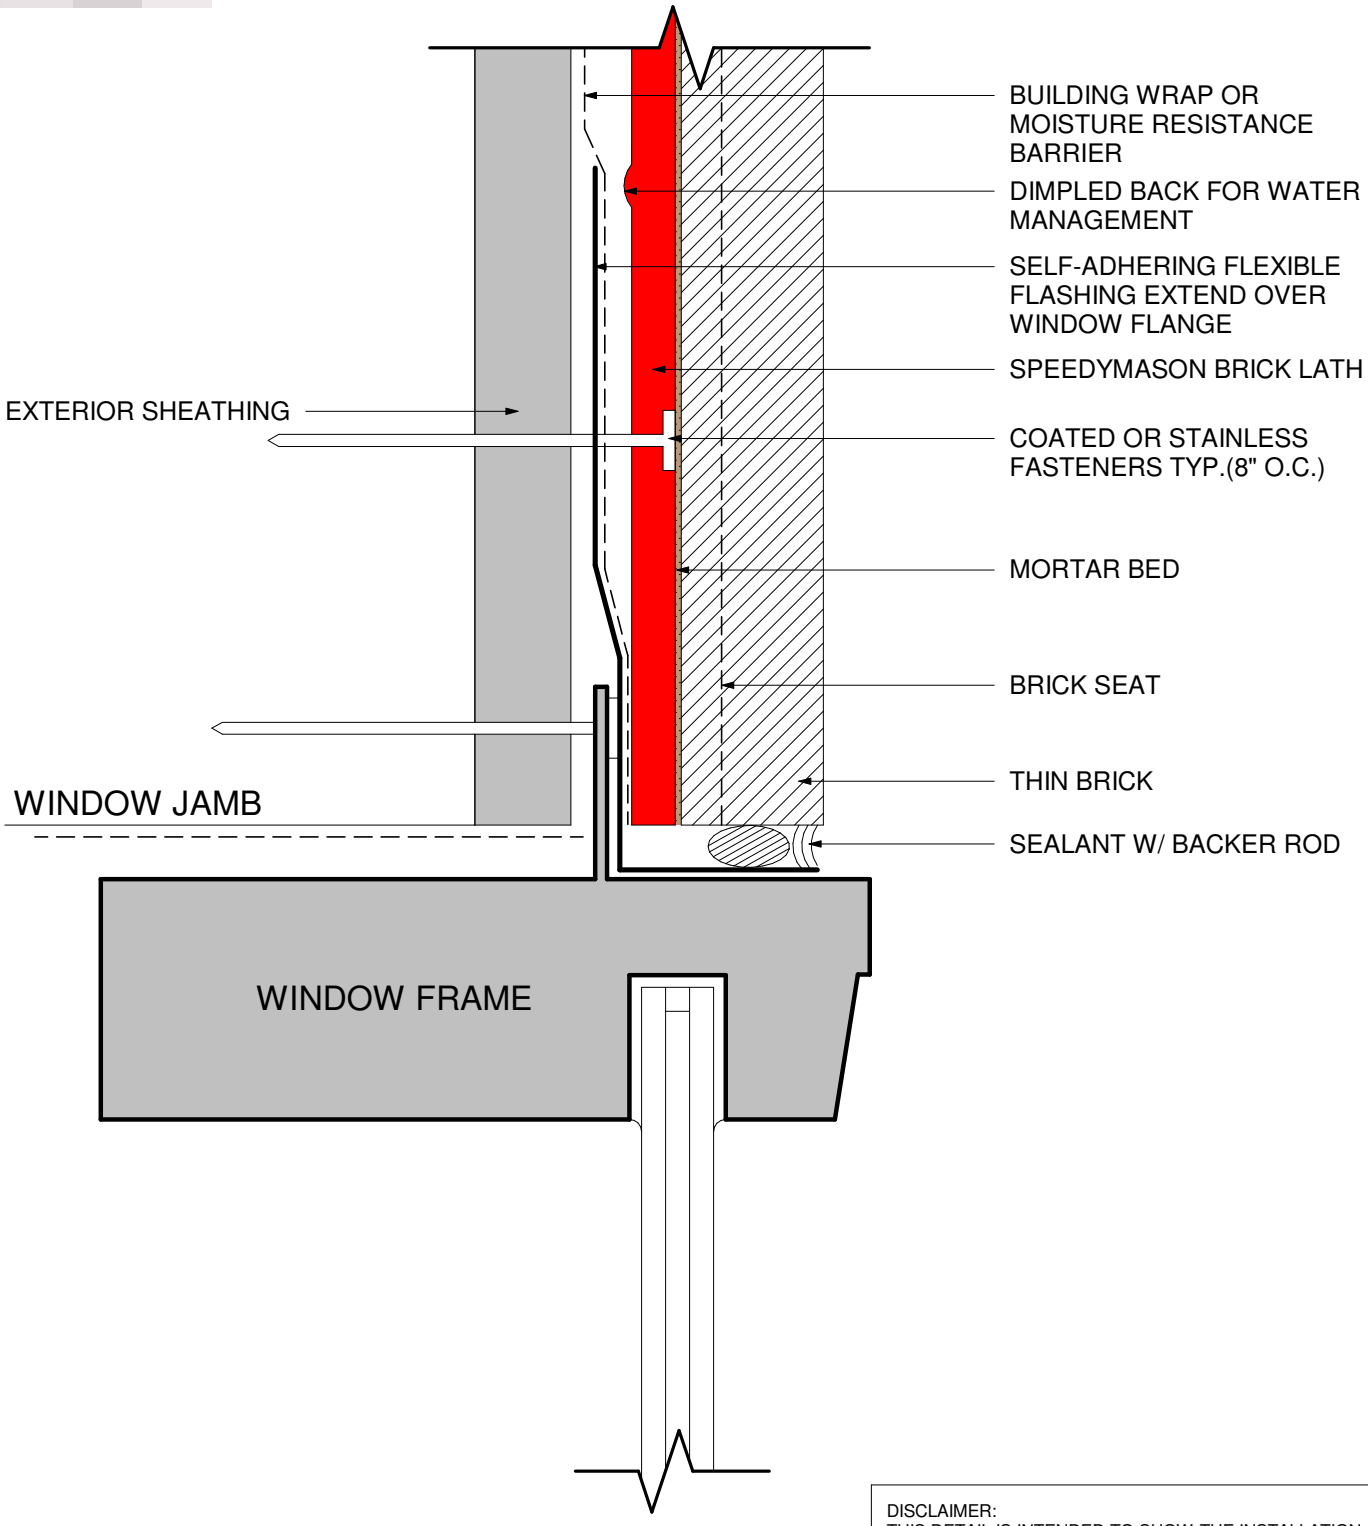



DISCLAIMER:
THIS DETAIL IS INTENDED TO SHOW THE INSTALLATION OF THIN BRICK MATERIAL ON THE SPEEDYMASON PANEL SYSTEM. VERIFY INSTALLATION DETAILS WITH WINDOW MANUFACTURER FOR PROPER FLASHING AND OTHER INSTALLATION REQUIREMENTS.

# FLANGED WINDOW JAMB

Patent No. US 10,106,989 B2

SCALE : NOT TO SCALE

300 Sherry Lynn Lane, Sparta, WI 54656 info@speedymason.com www.speedymason.com

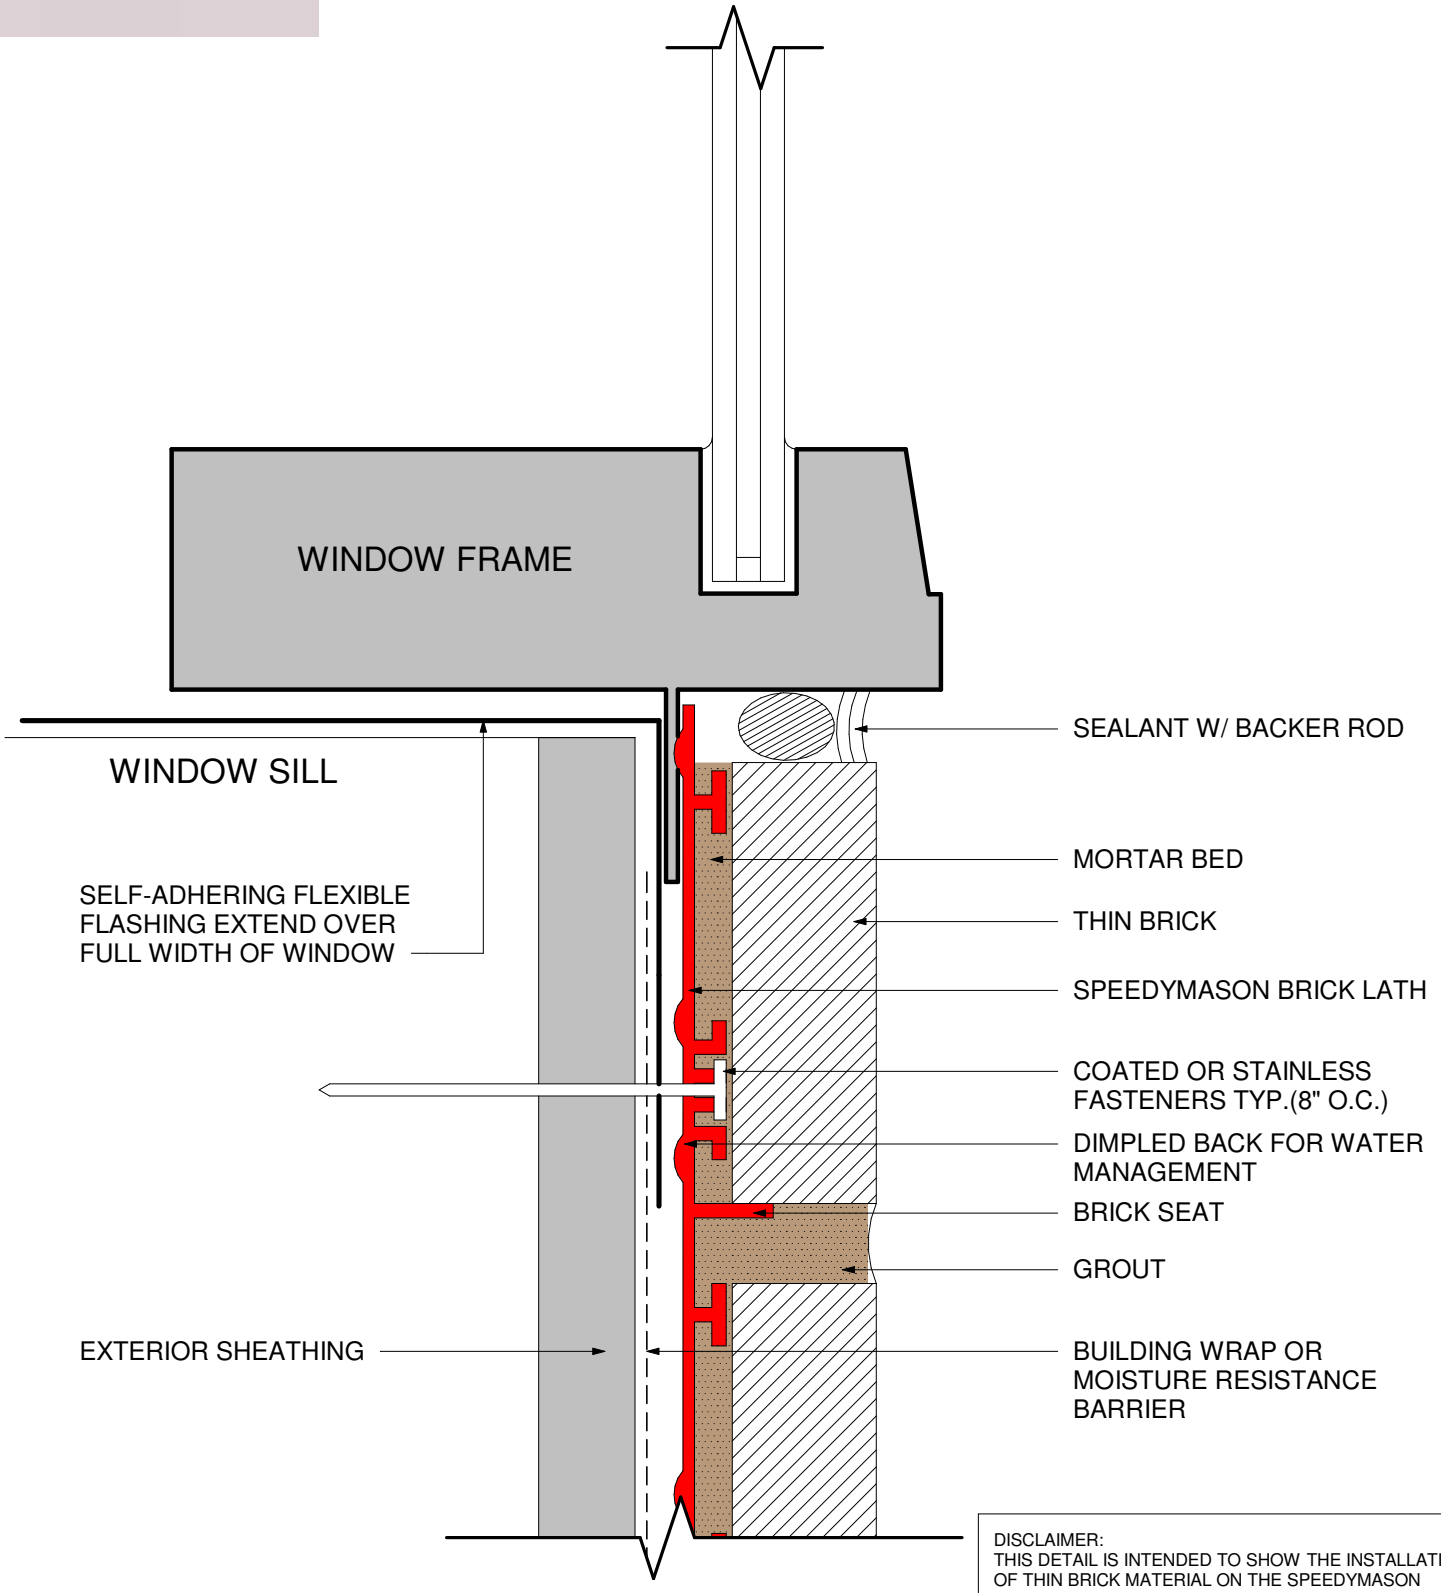



DISCLAIMER:
THIS DETAIL IS INTENDED TO SHOW THE INSTALLATION OF THIN BRICK MATERIAL ON THE SPEEDYMASON PANEL SYSTEM. VERIFY INSTALLATION DETAILS WITH WINDOW MANUFACTURER FOR PROPER FLASHING AND OTHER INSTALLATION REQUIREMENTS.

# FLANGED WINDOW SILL

Patent No. US 10,106,989 B2

SCALE : NOT TO SCALE

300 Sherry Lynn Lane, Sparta, WI 54656 info@speedymason.com www.speedymason.com

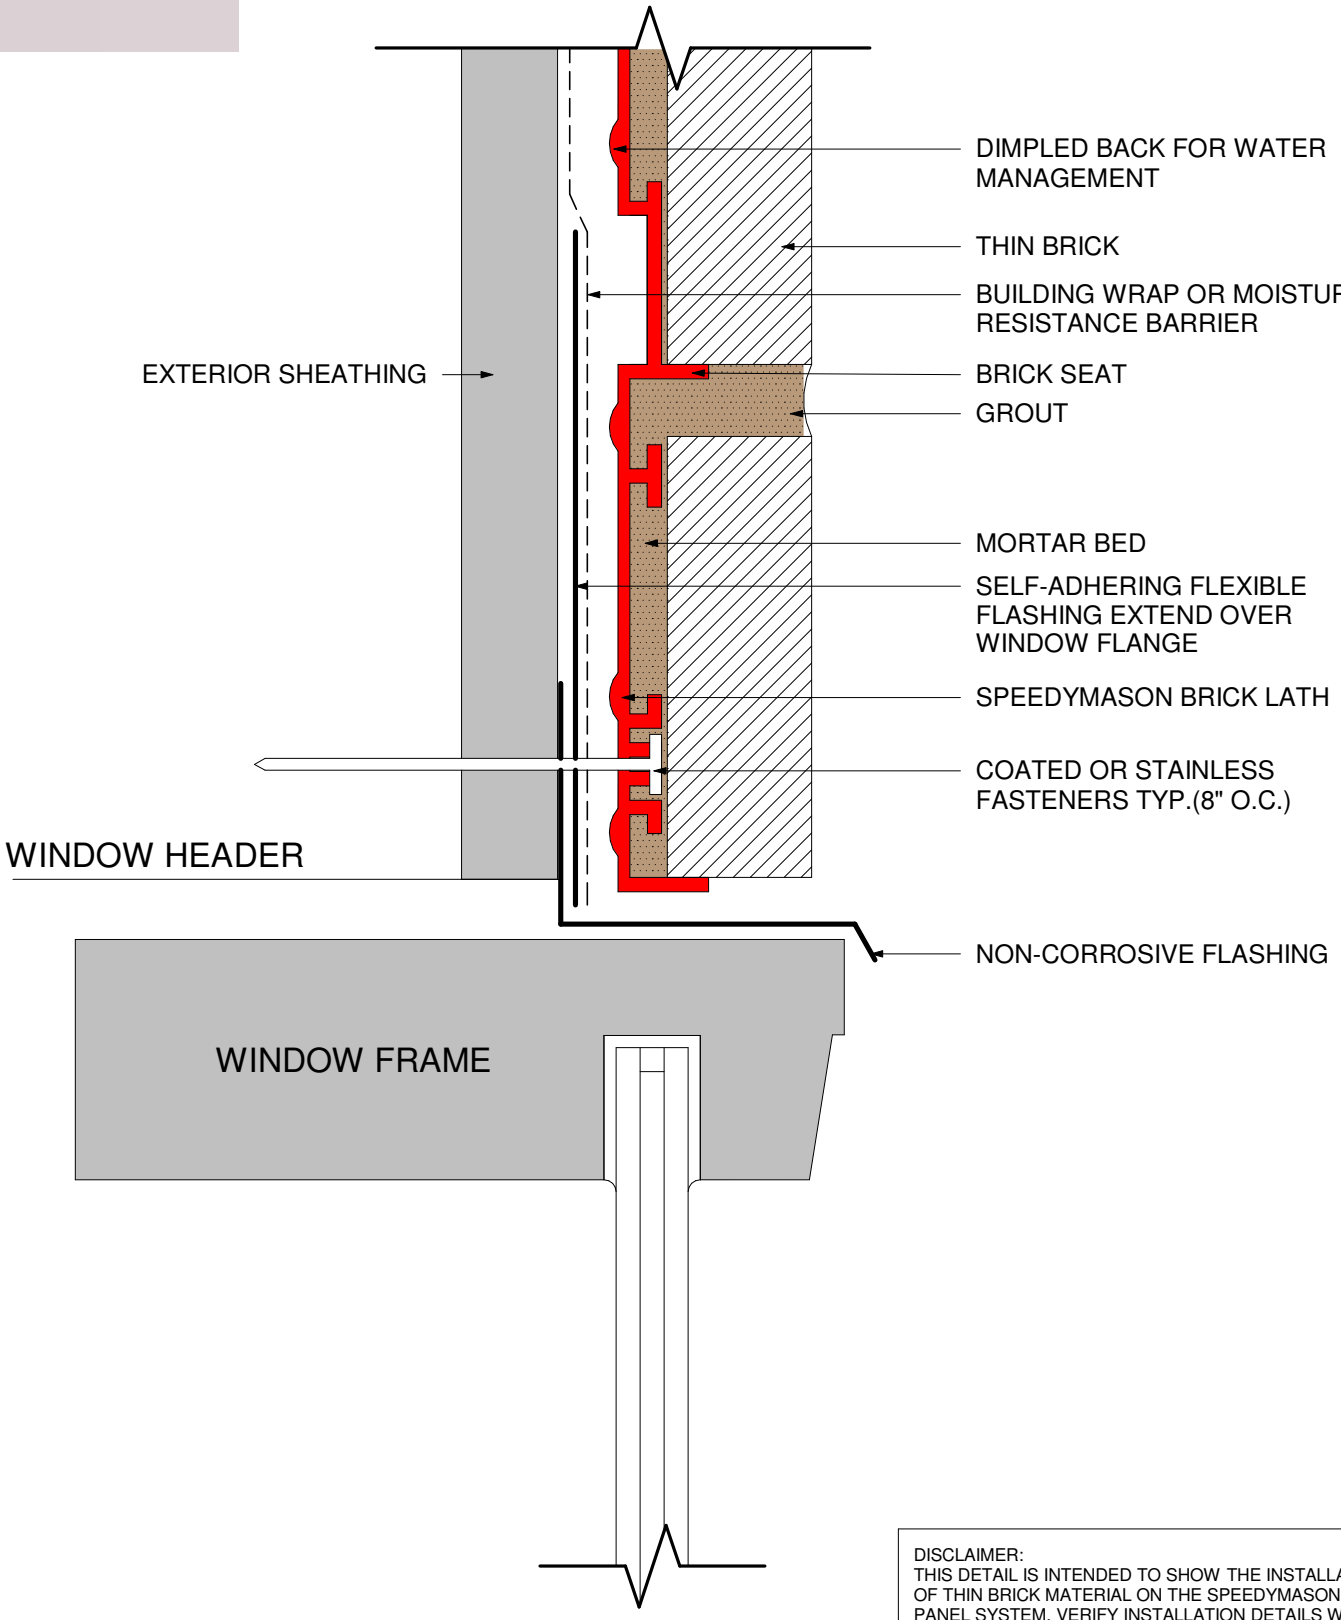



DISCLAIMER:
THIS DETAIL IS INTENDED TO SHOW THE INSTALLATION OF THIN BRICK MATERIAL ON THE SPEEDYMASON PANEL SYSTEM. VERIFY INSTALLATION DETAILS WITH WINDOW MANUFACTURER FOR PROPER FLASHING AND OTHER INSTALLATION REQUIREMENTS.

# FLUSH WINDOW HEAD

Patent No. US 10,106,989 B2

SCALE : NOT TO SCALE

300 Sherry Lynn Lane, Sparta, WI 54656 info@speedymason.com www.speedymason.com

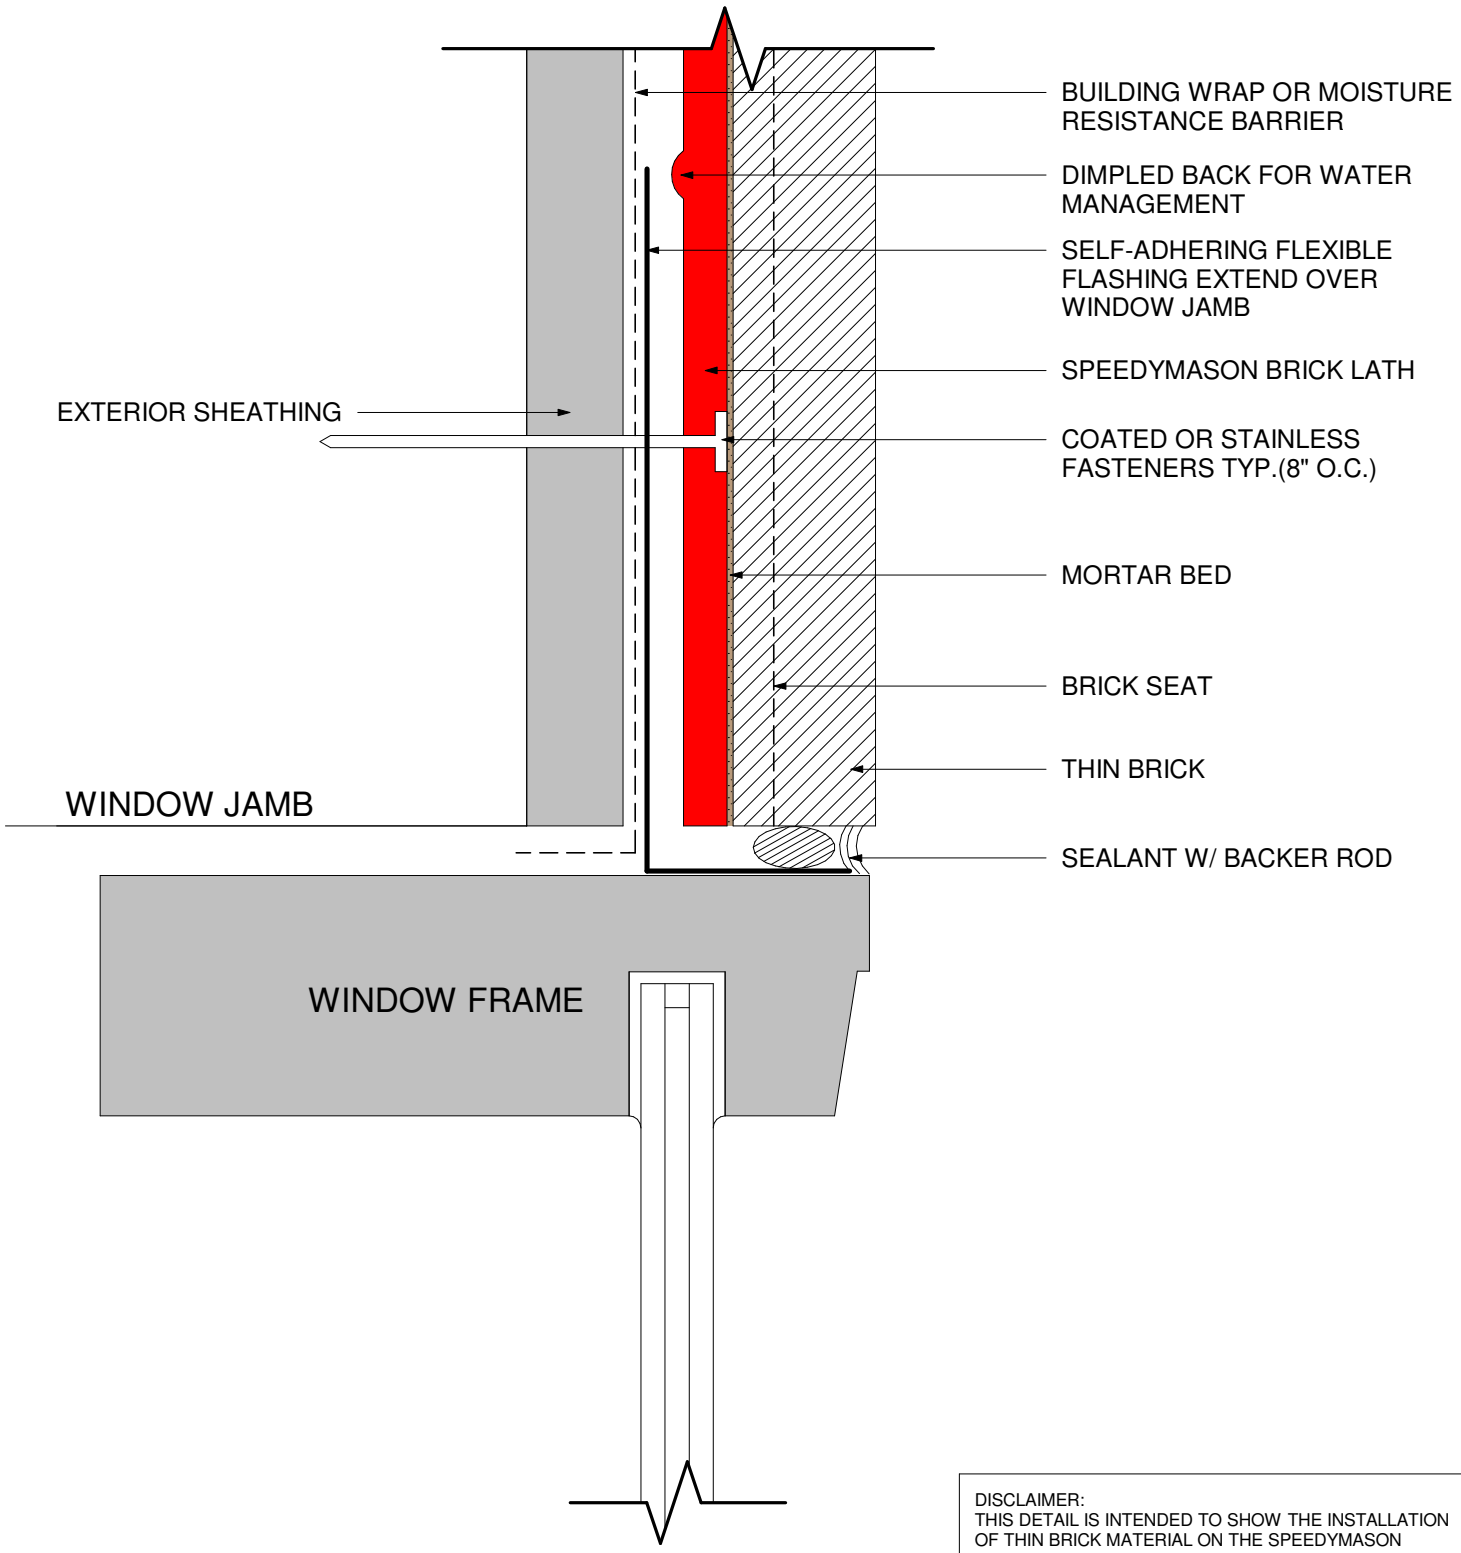



DISCLAIMER:
THIS DETAIL IS INTENDED TO SHOW THE INSTALLATION OF THIN BRICK MATERIAL ON THE SPEEDYMASON PANEL SYSTEM. VERIFY INSTALLATION DETAILS WITH WINDOW MANUFACTURER FOR PROPER FLASHING AND OTHER INSTALLATION REQUIREMENTS.

# FLUSH WINDOW JAMB

Patent No. US 10,106,989 B2

SCALE : NOT TO SCALE

300 Sherry Lynn Lane, Sparta, WI 54656 info@speedymason.com www.speedymason.com

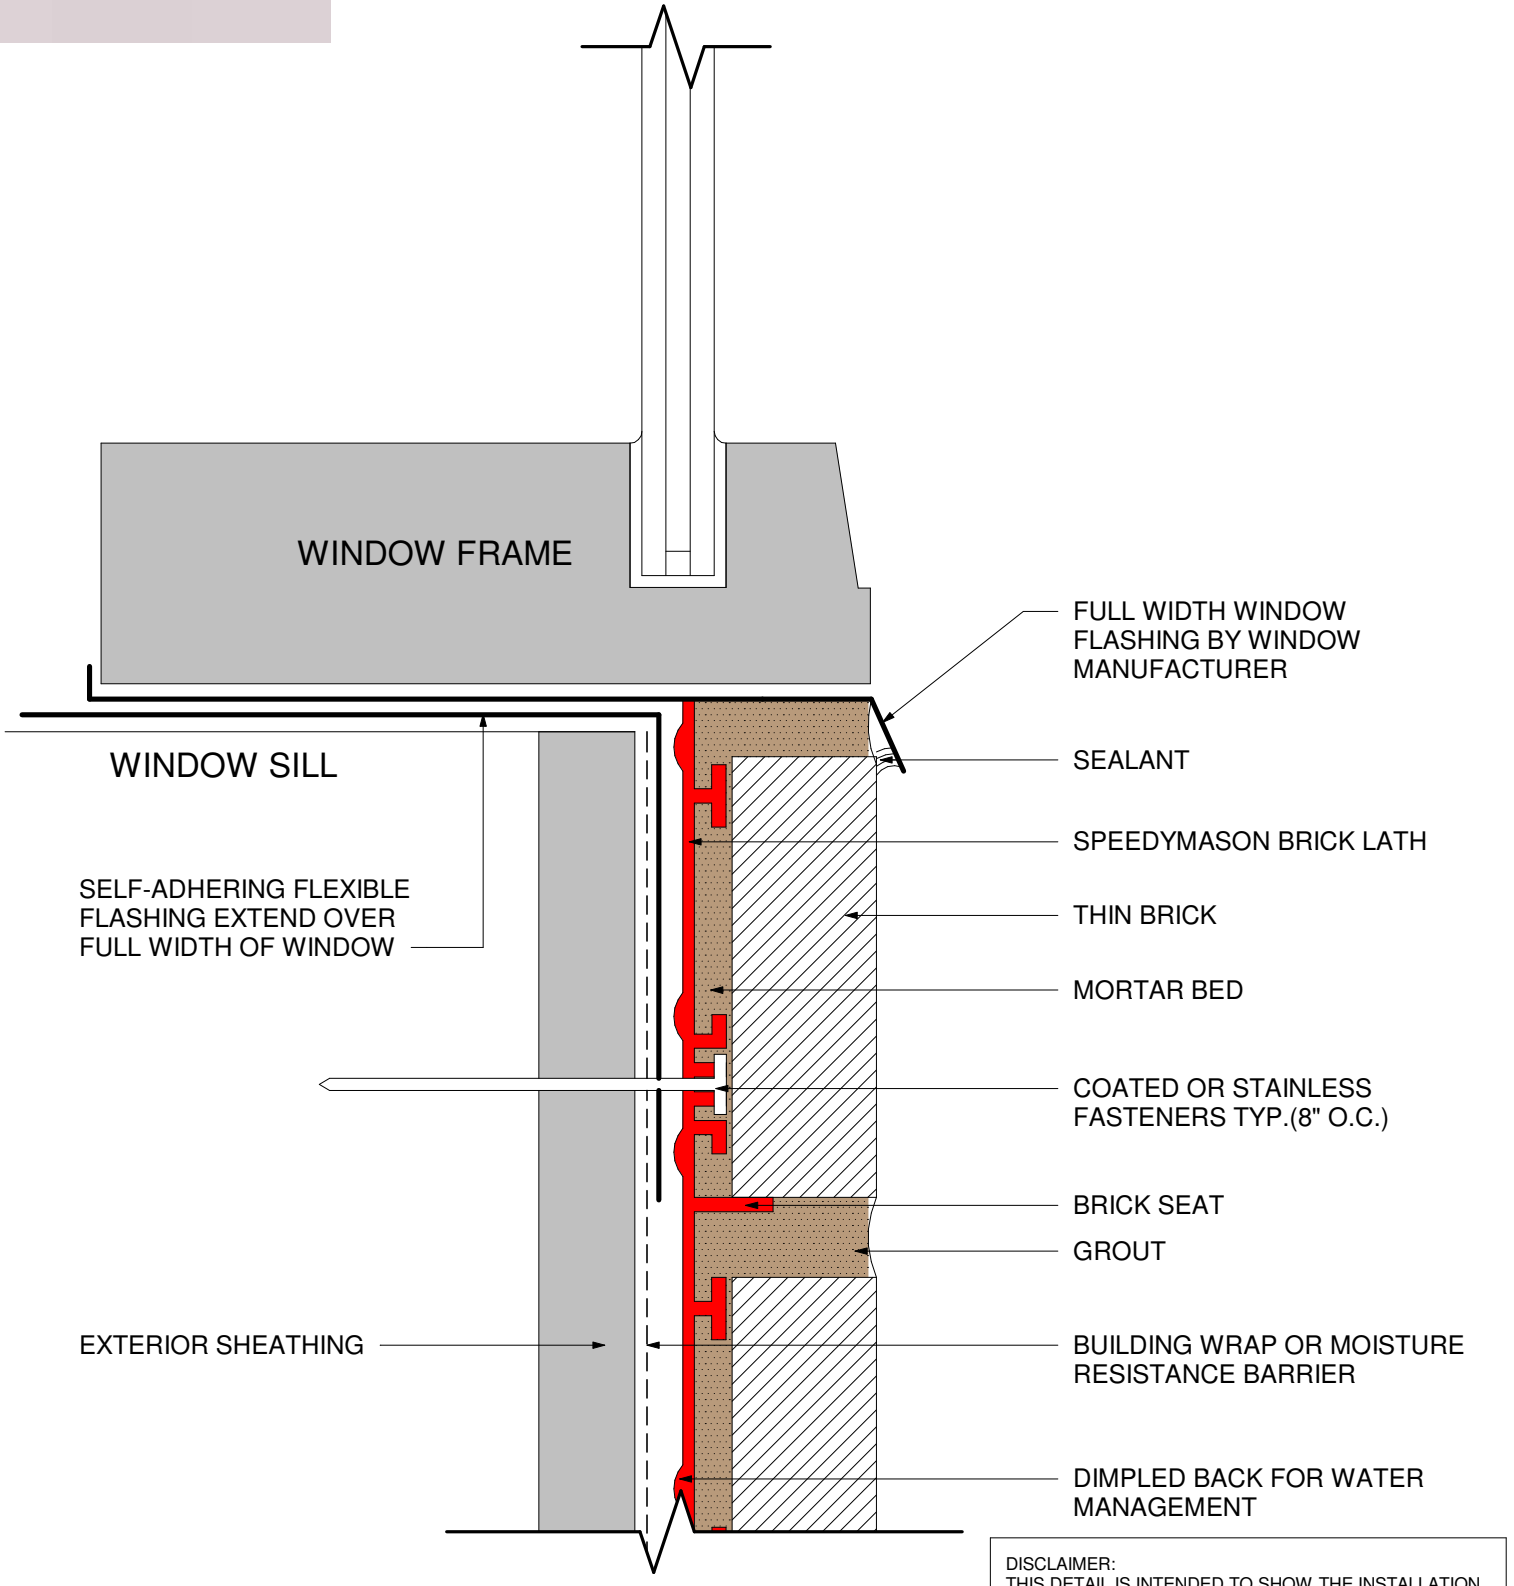



DISCLAIMER:
THIS DETAIL IS INTENDED TO SHOW THE INSTALLATION OF THIN BRICK MATERIAL ON THE SPEEDYMASON PANEL SYSTEM. VERIFY INSTALLATION DETAILS WITH WINDOW MANUFACTURER FOR PROPER FLASHING AND OTHER INSTALLATION REQUIREMENTS.

# FLUSH WINDOW SILL

Patent No. US 10,106,989 B2

SCALE : NOT TO SCALE

300 Sherry Lynn Lane, Sparta, WI 54656 info@speedymason.com www.speedymason.com

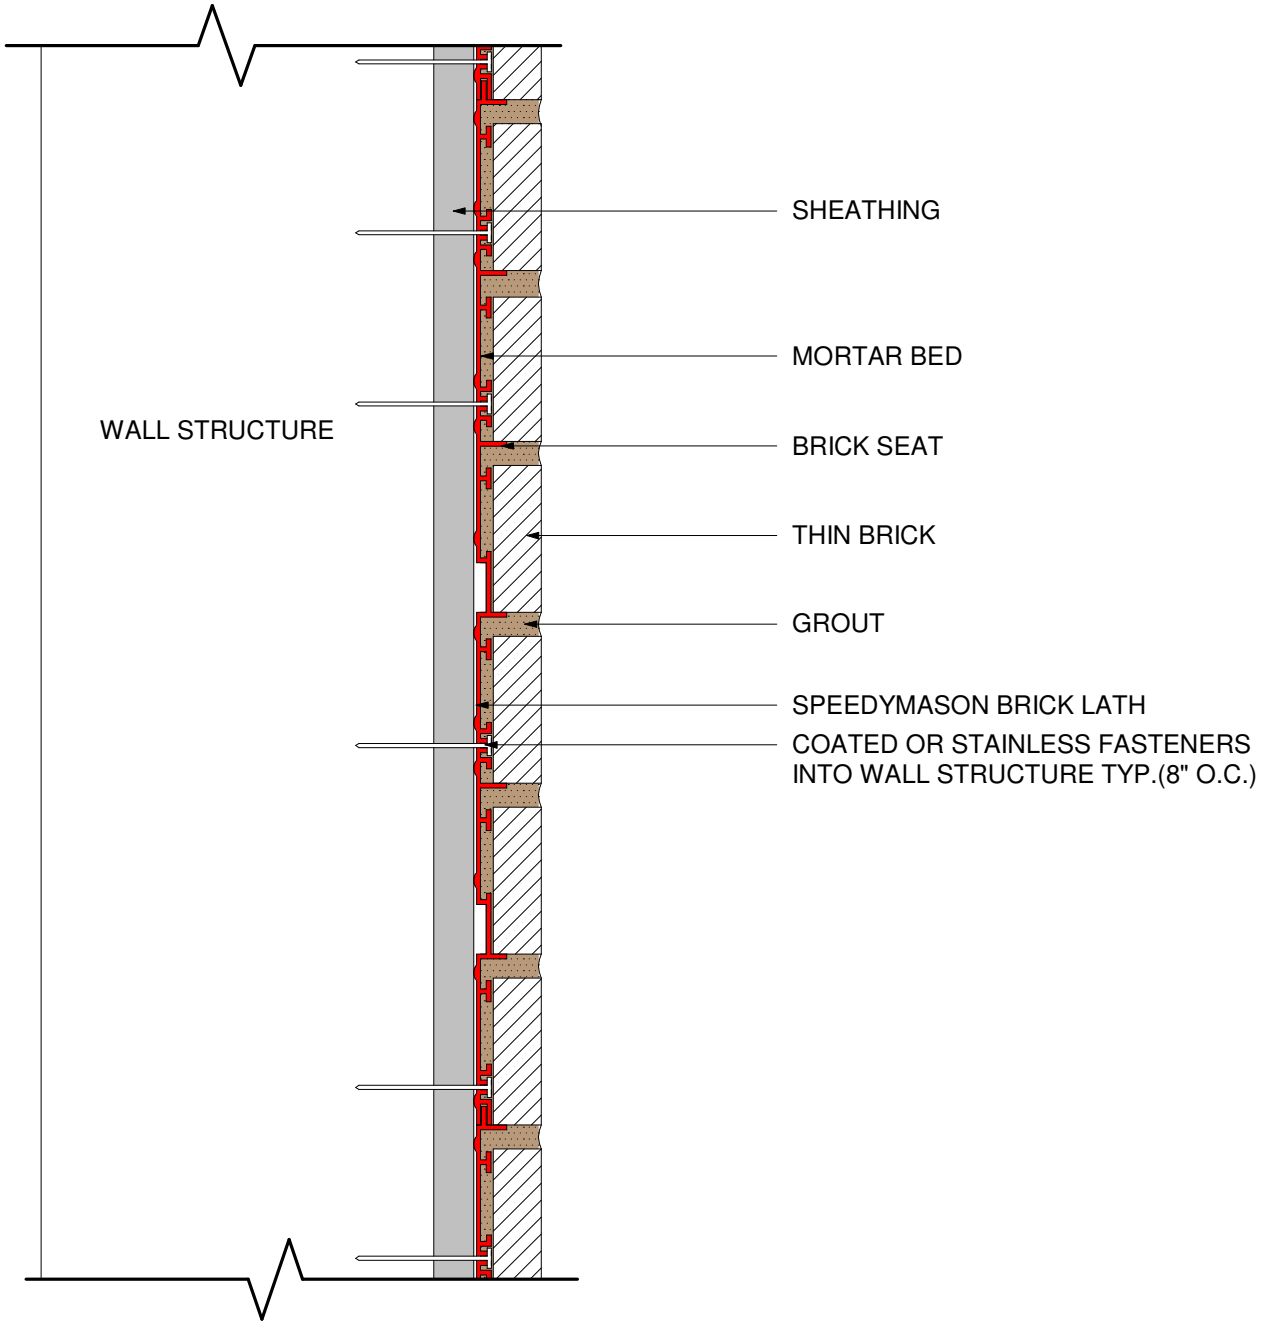



# INTERIOR WALL

Patent No. US 10,106,989 B2

SCALE : NOT TO SCALE

300 Sherry Lynn Lane, Sparta, WI 54656 info@speedymason.com www.speedymason.com

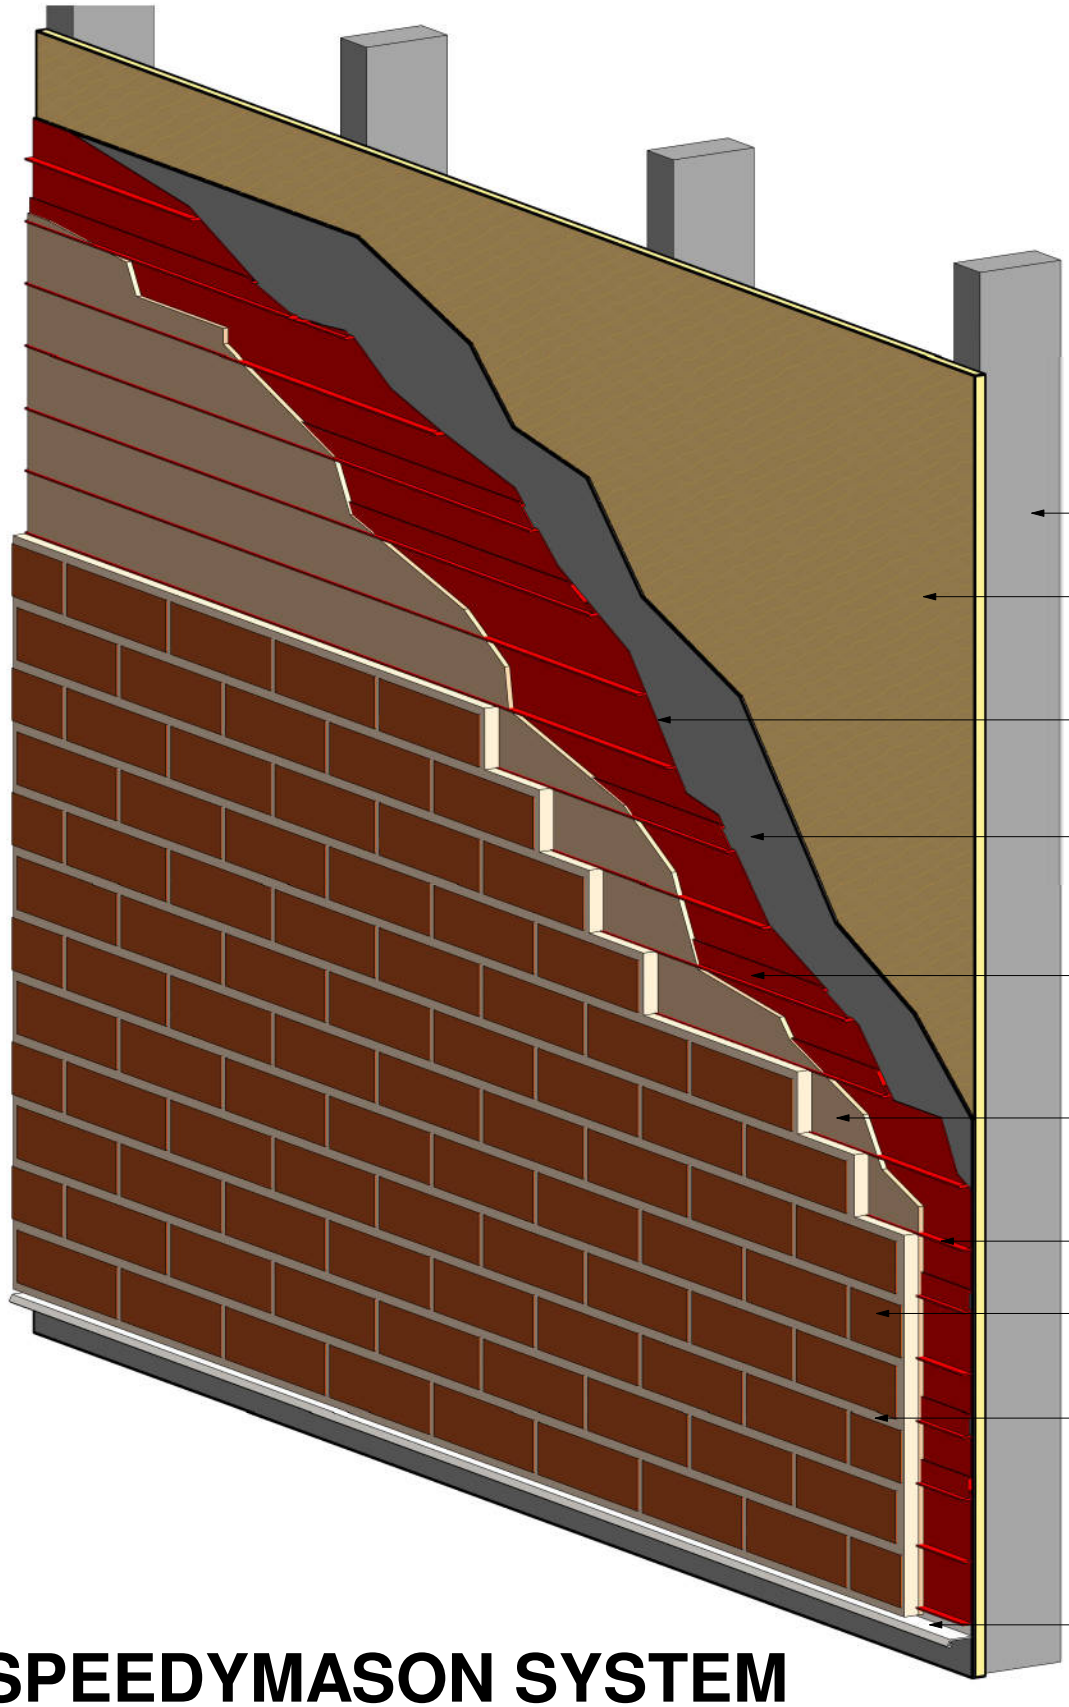



# SPEEDYMASON SYSTEM

Patent No. US 10,106,989 B2

SCALE : NOT TO SCALE

300 Sherry Lynn Lane, Sparta, WI 54656 info@speedymason.com www.speedymason.com

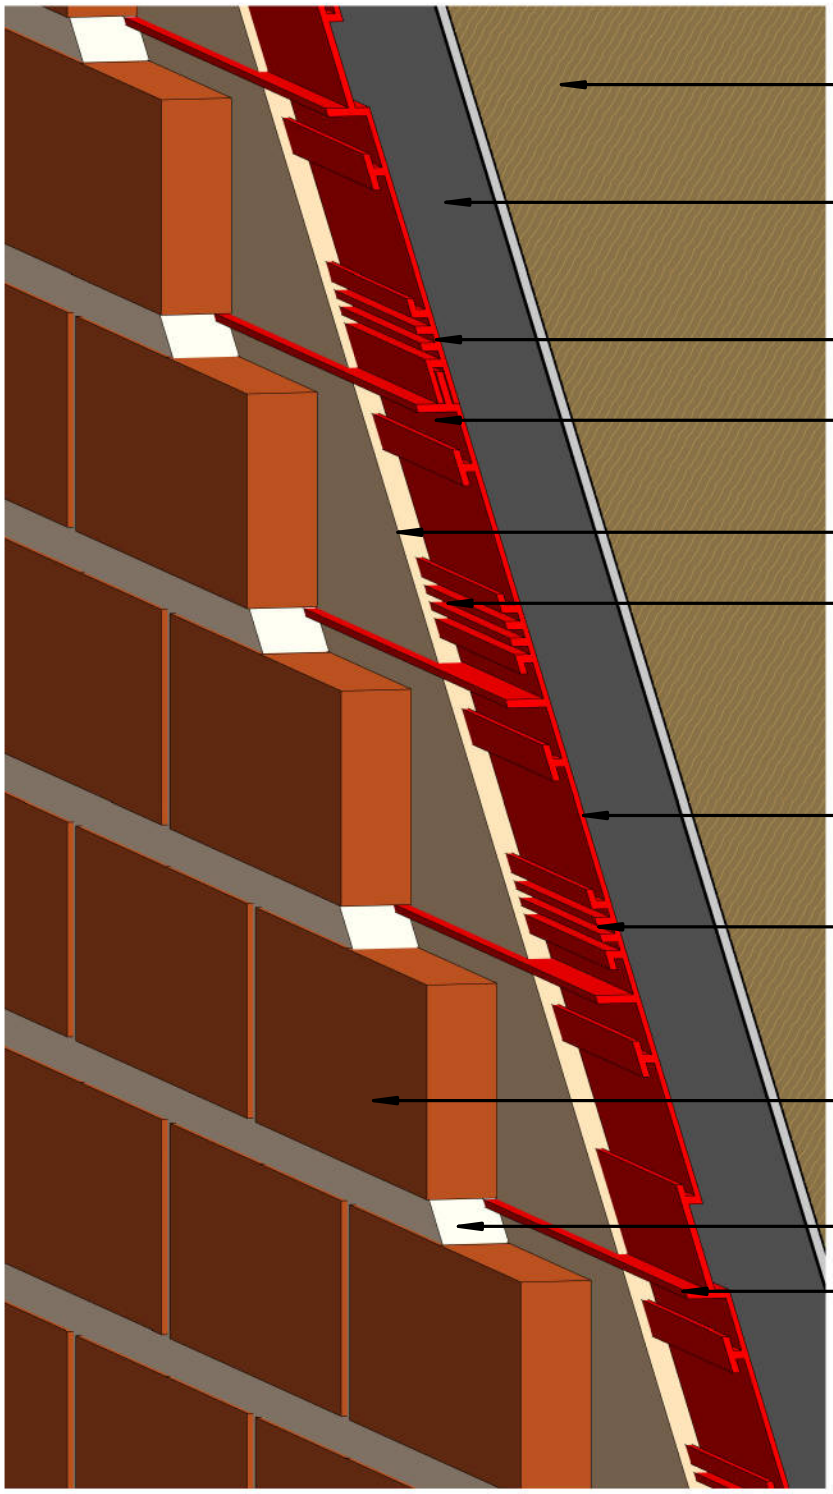



# SPEEDYMASON CLOSE UP

Patent No. US 10,106,989 B2

SCALE : NOT TO SCALE

300 Sherry Lynn Lane, Sparta, WI 54656 info@speedymason.com www.speedymason.com

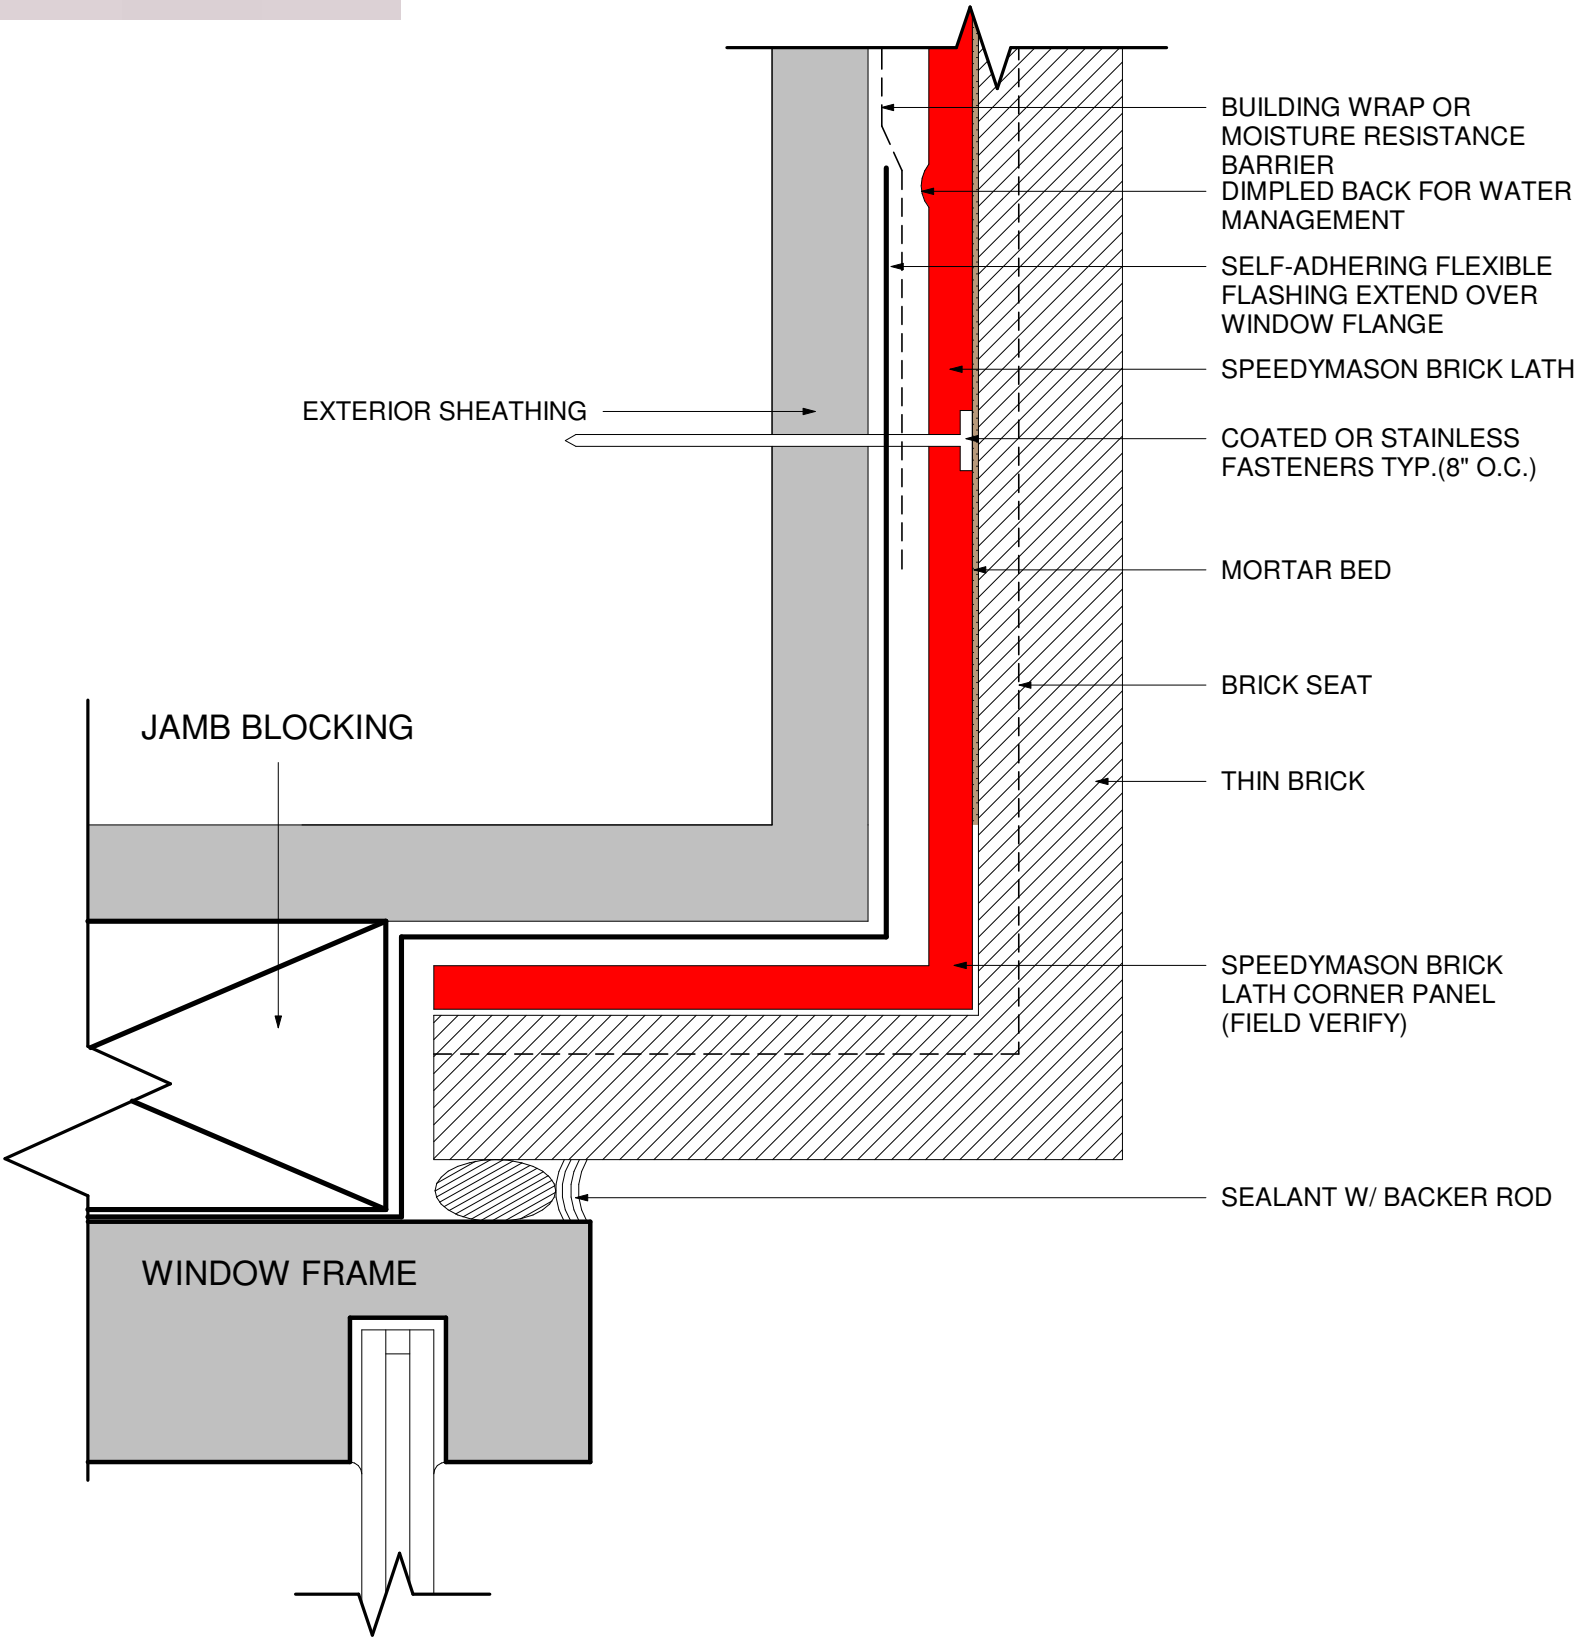



# RECESSED WINDOW JAMB

Patent No. US 10,106,989 B2

SCALE : NOT TO SCALE

300 Sherry Lynn Lane, Sparta, WI 54656 info@speedymason.com www.speedymason.com

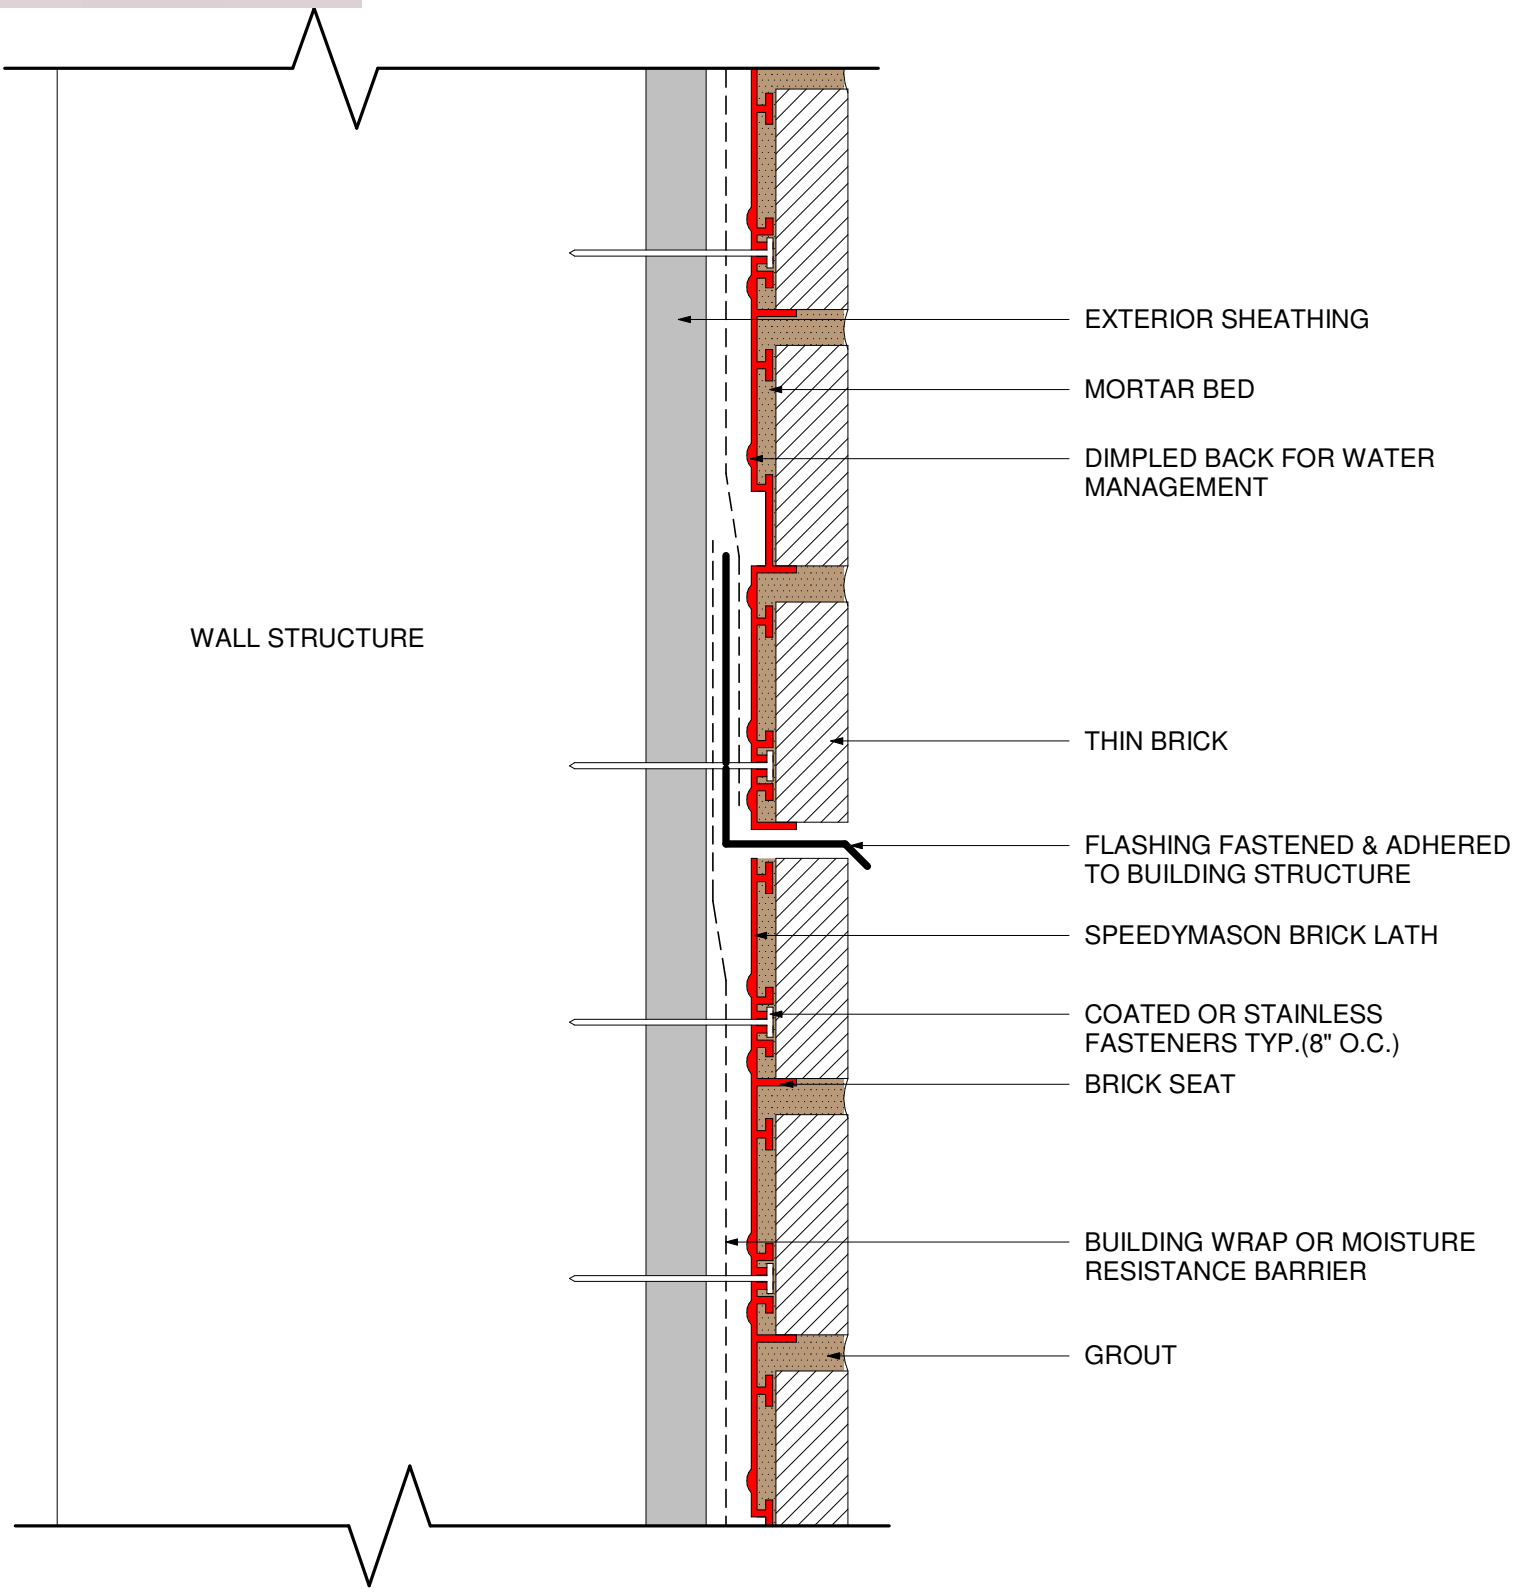



# HORIZONTAL CONTROL JOINT

Patent No. US 10,106,989 B2

SCALE : NOT TO SCALE

300 Sherry Lynn Lane, Sparta, WI 54656 info@speedymason.com www.speedymason.com

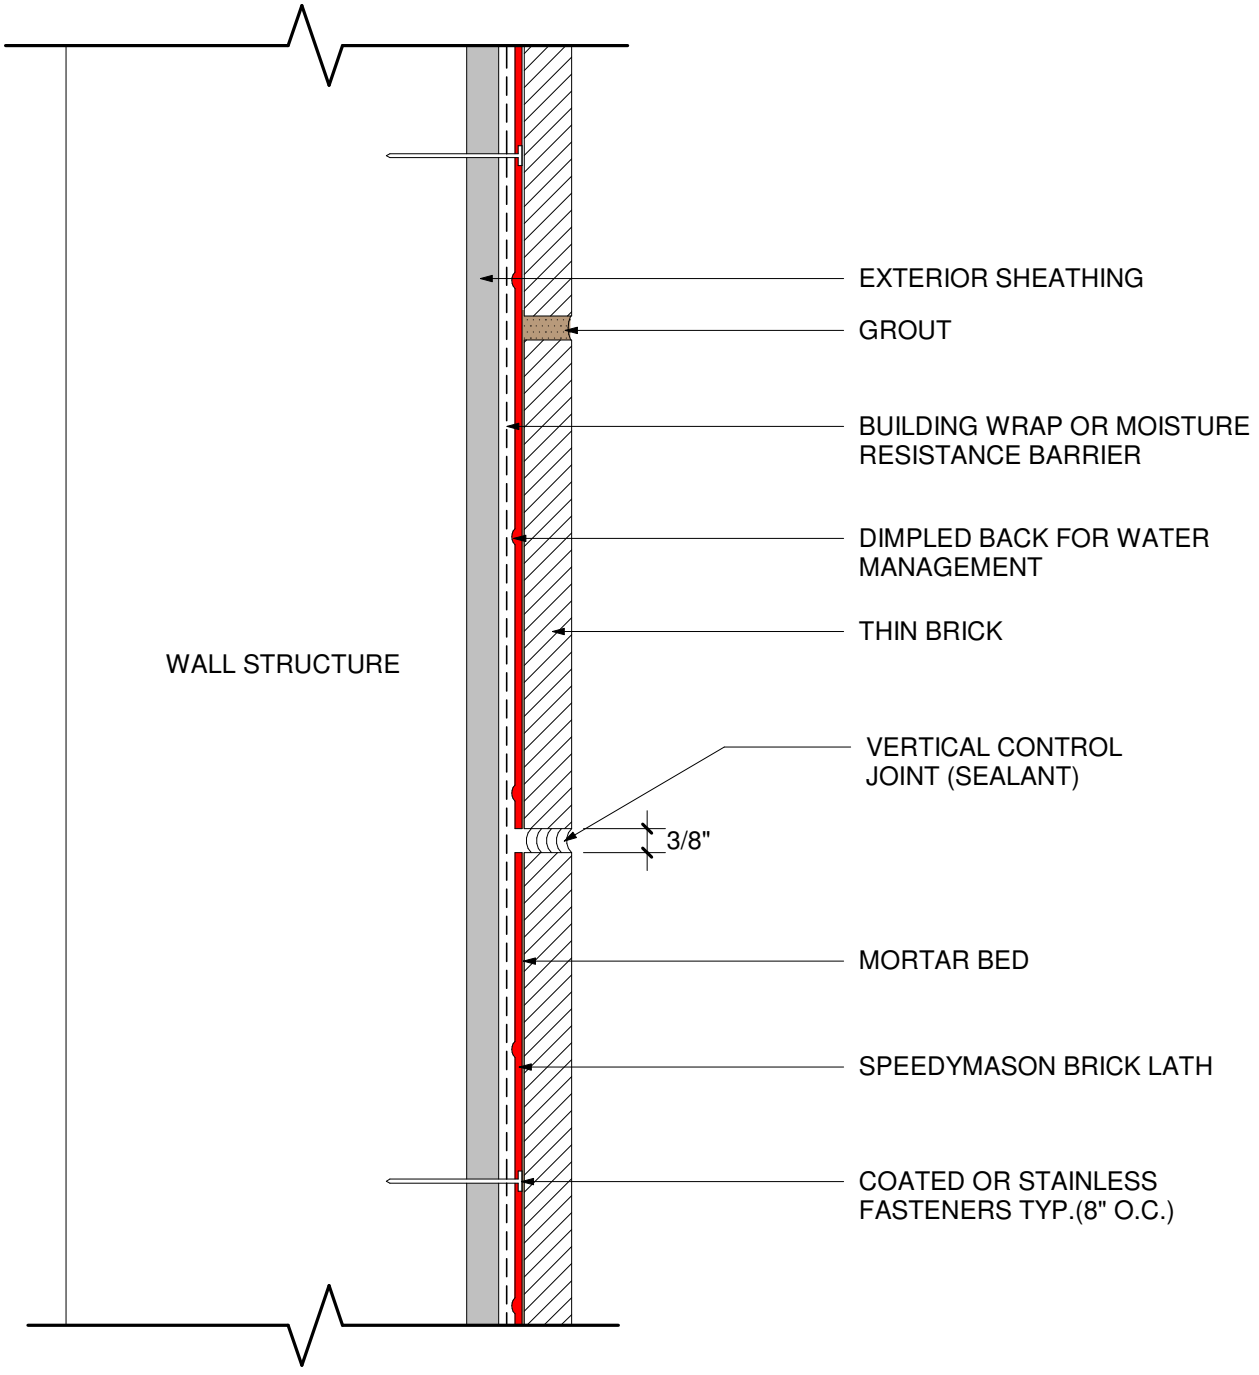



# VERTICAL CONTROL/EXPANSION JOINT

Patent No. US 10,106,989 B2

SCALE : NOT TO SCALE

300 Sherry Lynn Lane, Sparta, WI 54656 info@speedymason.com www.speedymason.com

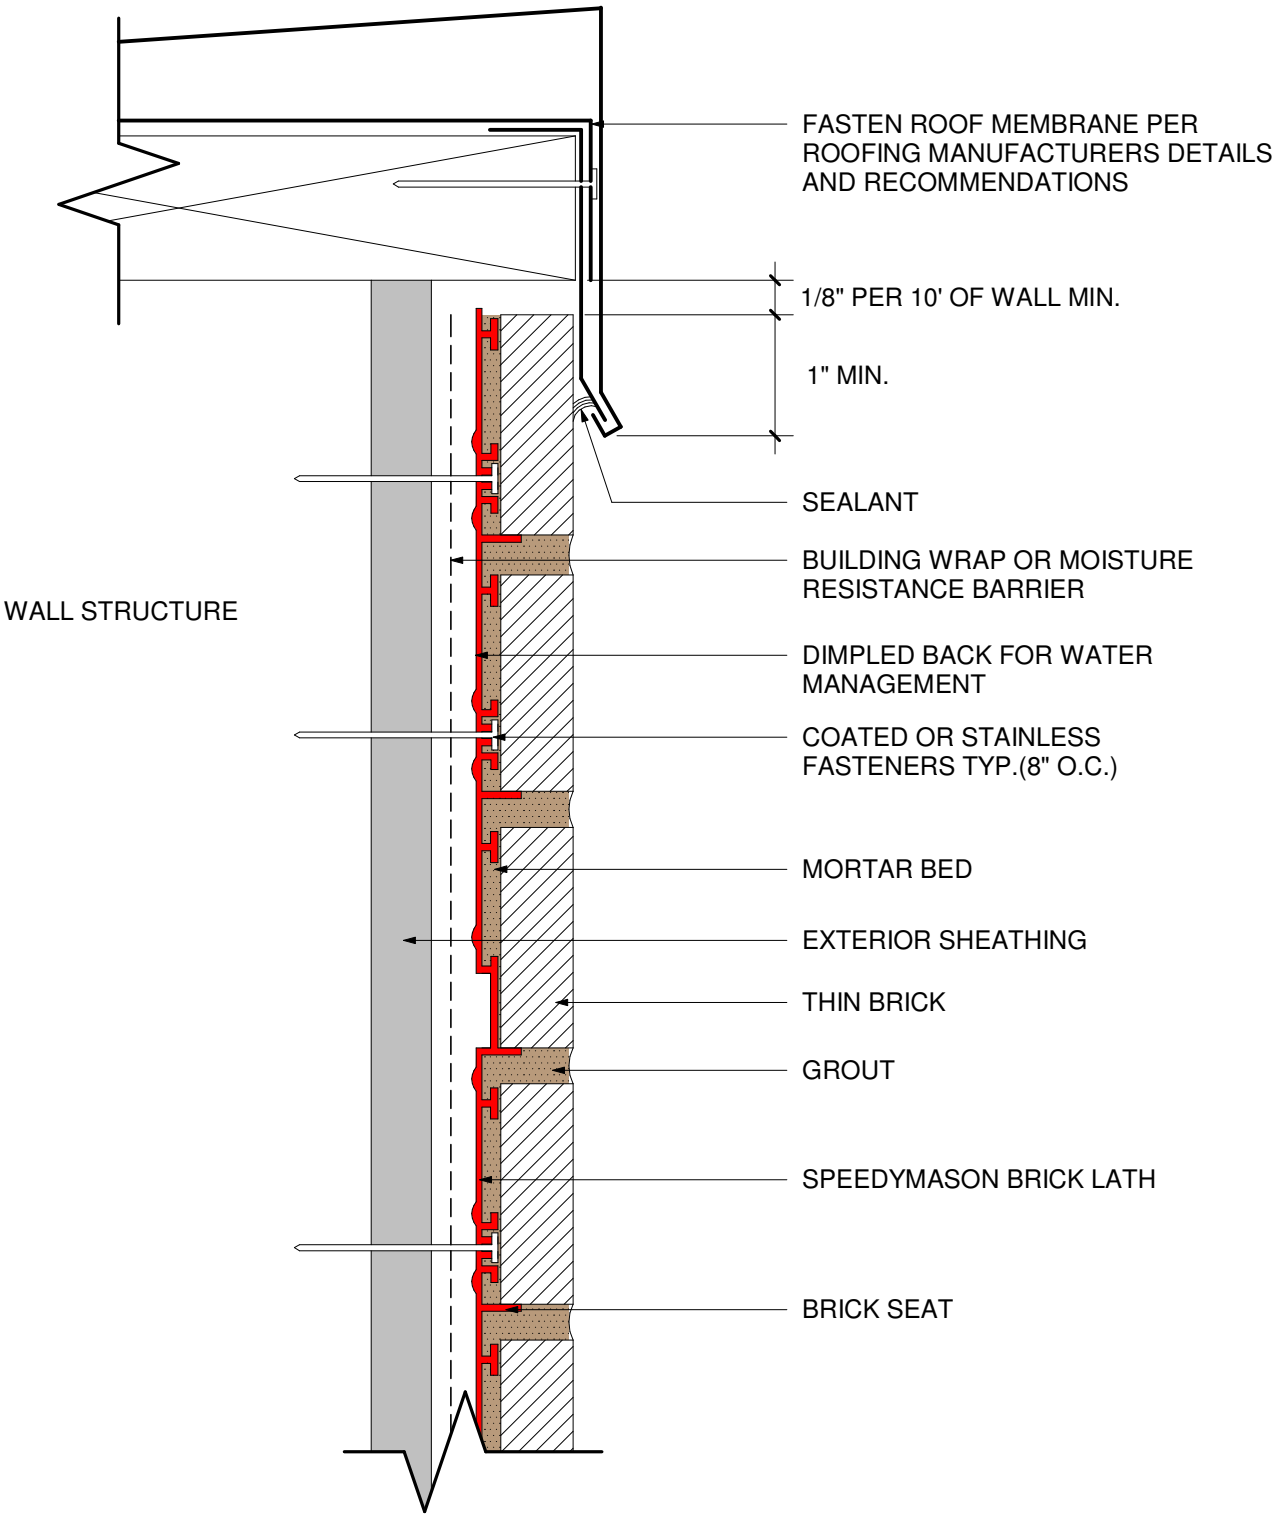



# ROOF EDGE DETAIL

Patent No. US 10,106,989 B2

SCALE : NOT TO SCALE

300 Sherry Lynn Lane, Sparta, WI 54656 info@speedymason.com www.speedymason.com

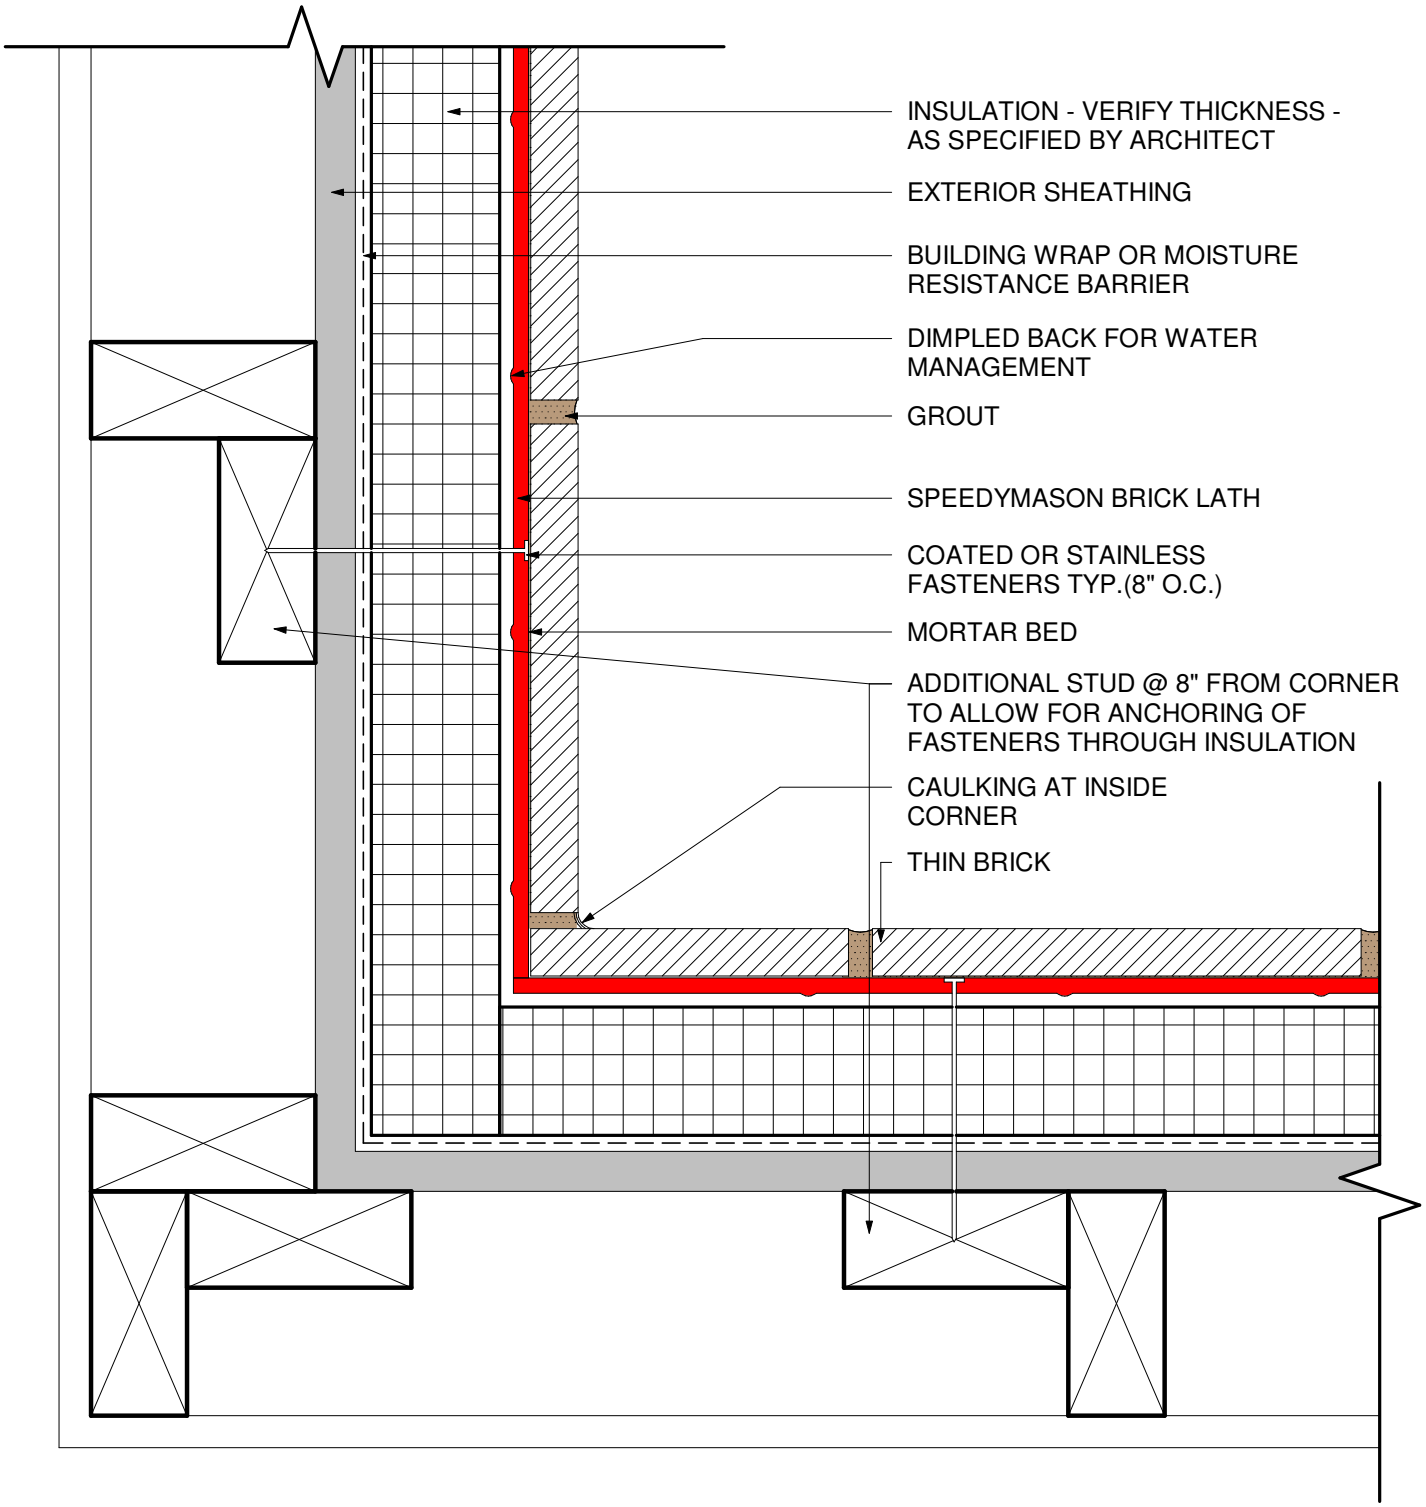



# INSIDE CORNER

Patent No. US 10,106,989 B2

SCALE : NOT TO SCALE

300 Sherry Lynn Lane, Sparta, WI 54656 info@speedymason.com www.speedymason.com

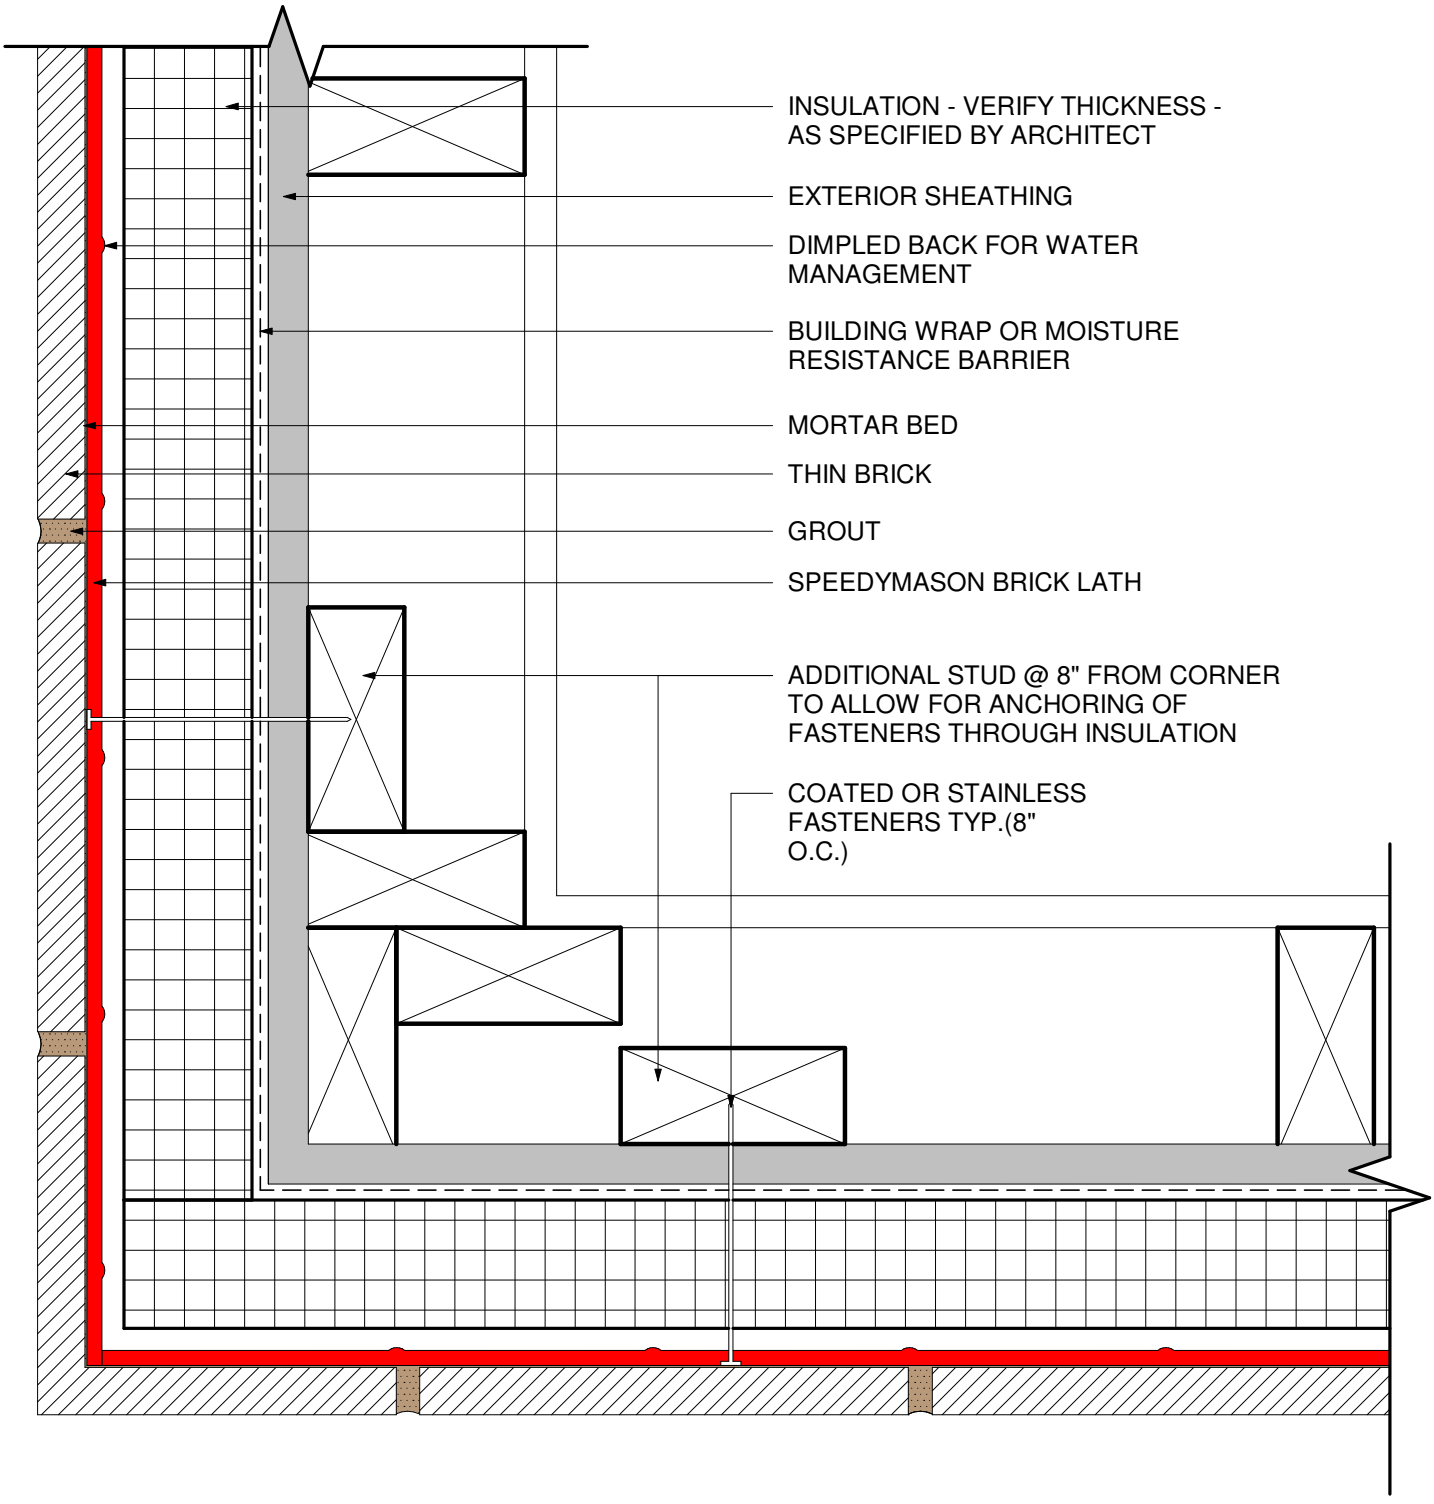



# OUTSIDE CORNER

Patent No. US 10,106,989 B2

SCALE : NOT TO SCALE

300 Sherry Lynn Lane, Sparta, WI 54656 info@speedymason.com www.speedymason.com

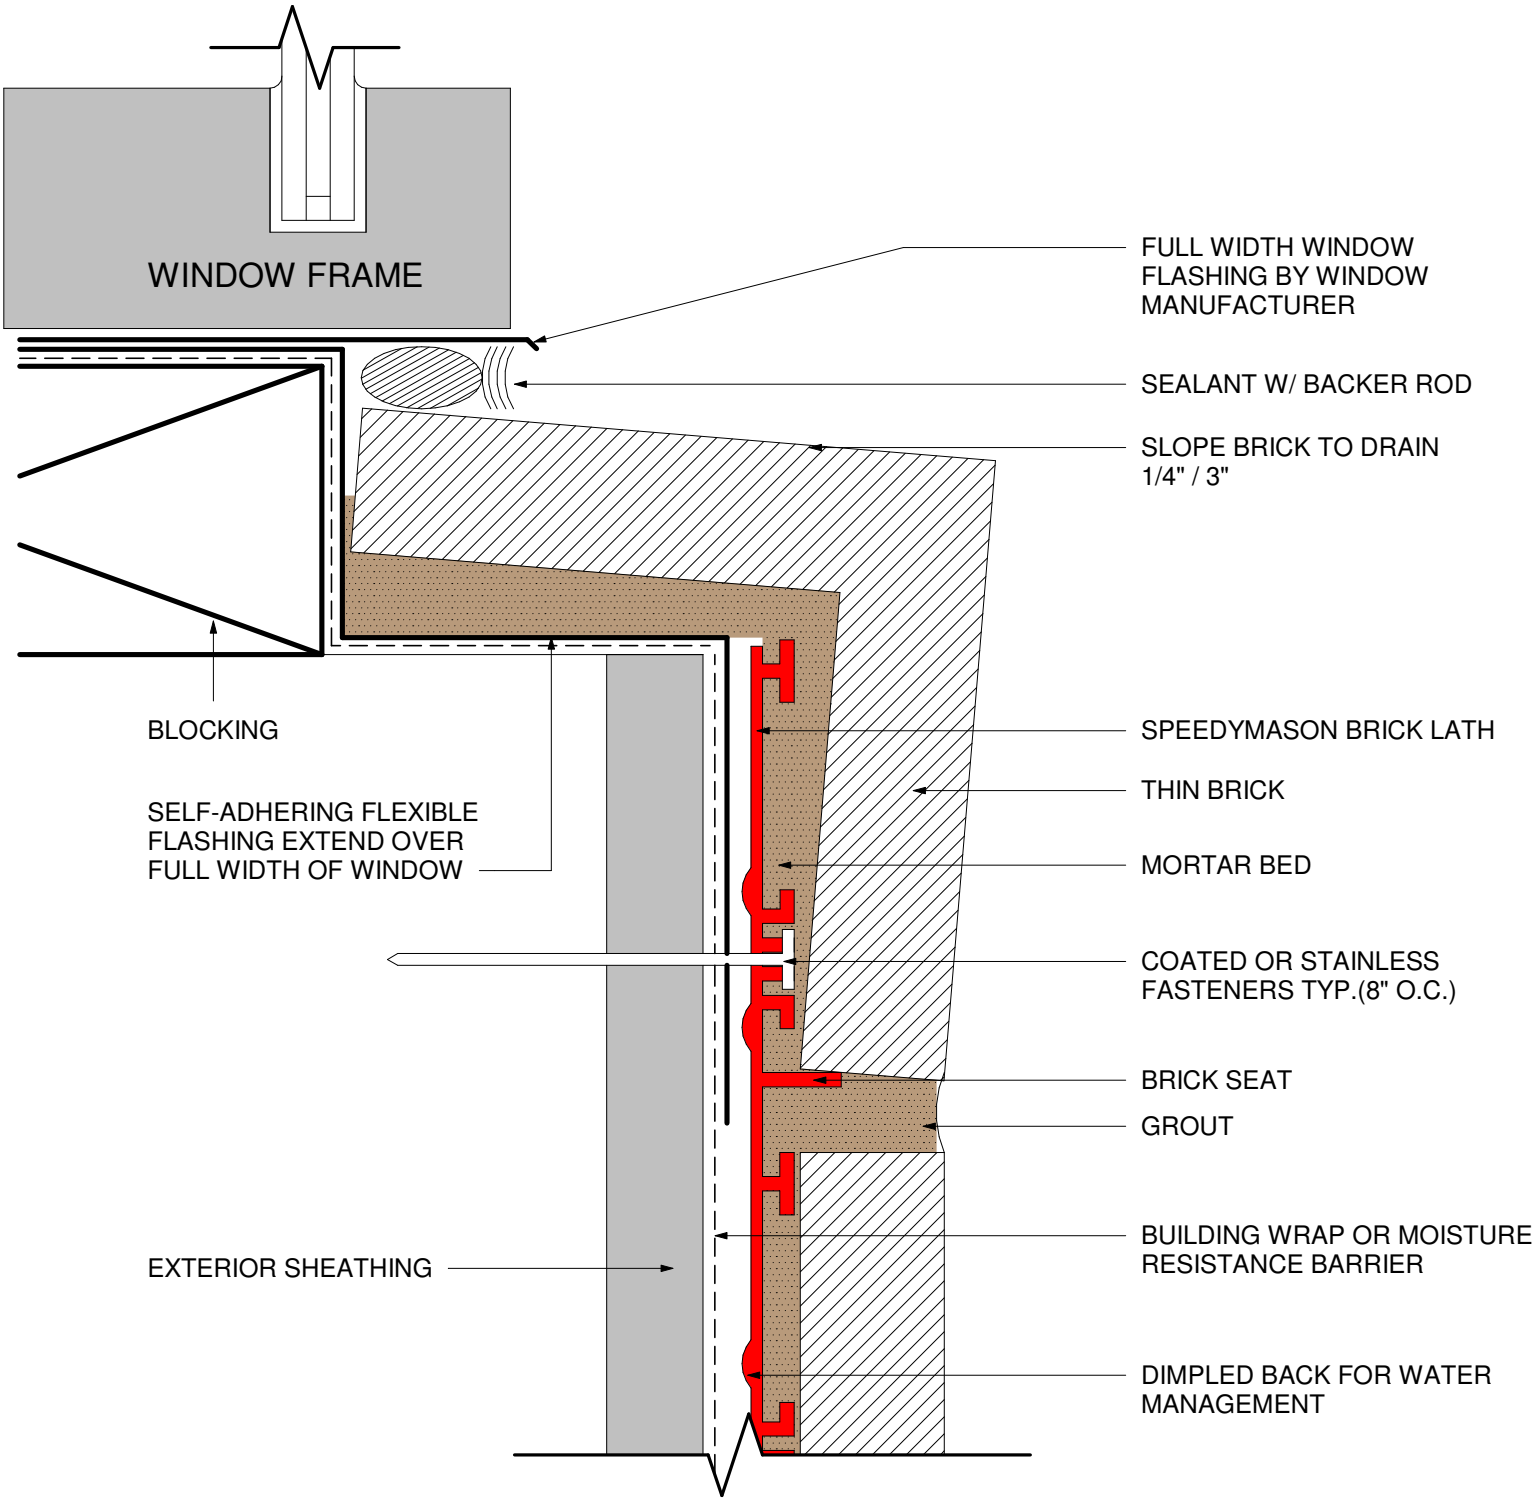



# RECESSED WINDOW SILL

Patent No. US 10,106,989 B2

SCALE : NOT TO SCALE

300 Sherry Lynn Lane, Sparta, WI 54656 info@speedymason.com www.speedymason.com

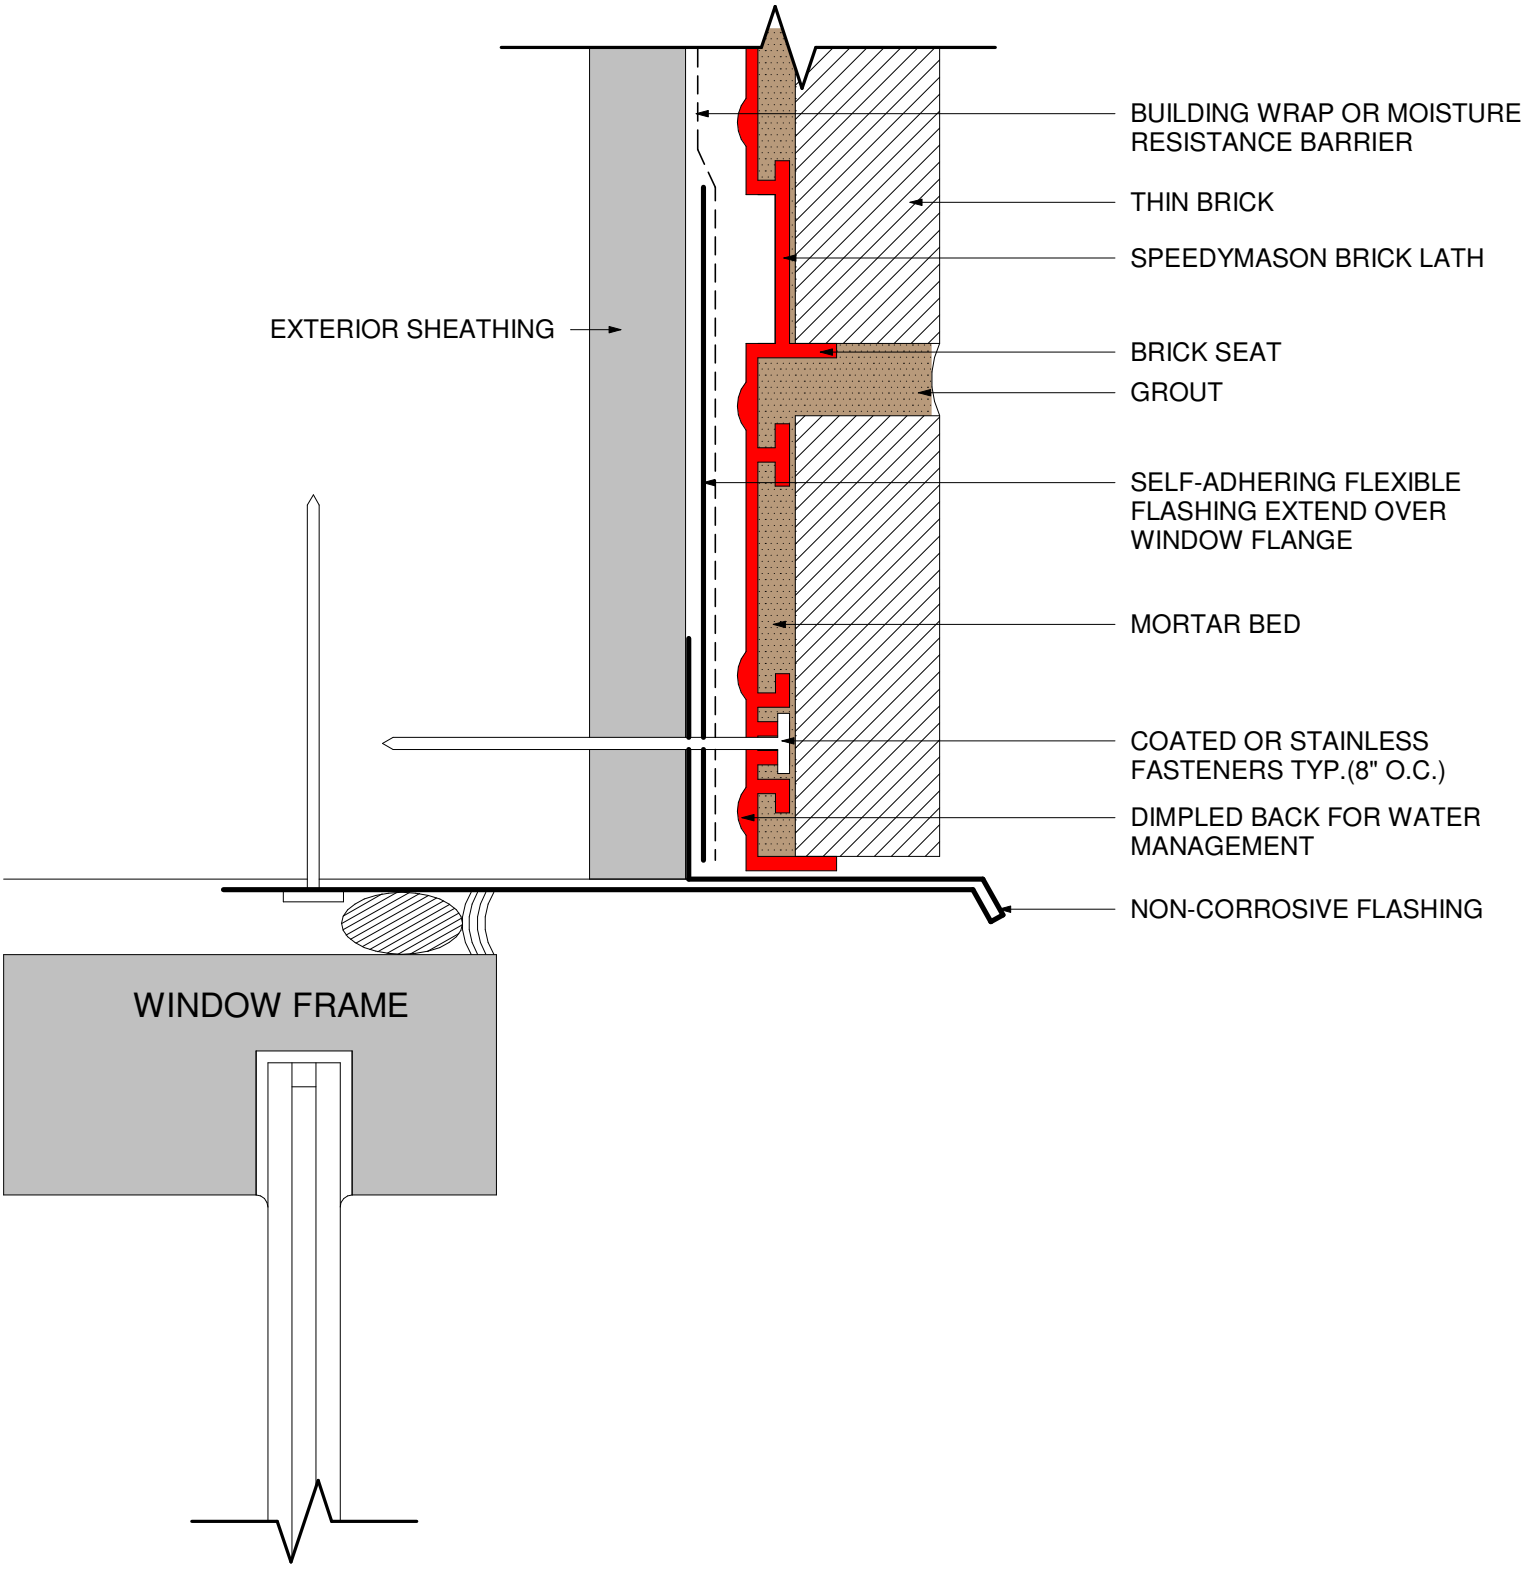



# RECESSED WINDOW HEAD

Patent No. US 10,106,989 B2

SCALE : NOT TO SCALE

300 Sherry Lynn Lane, Sparta, WI 54656 info@speedymason.com www.speedymason.com

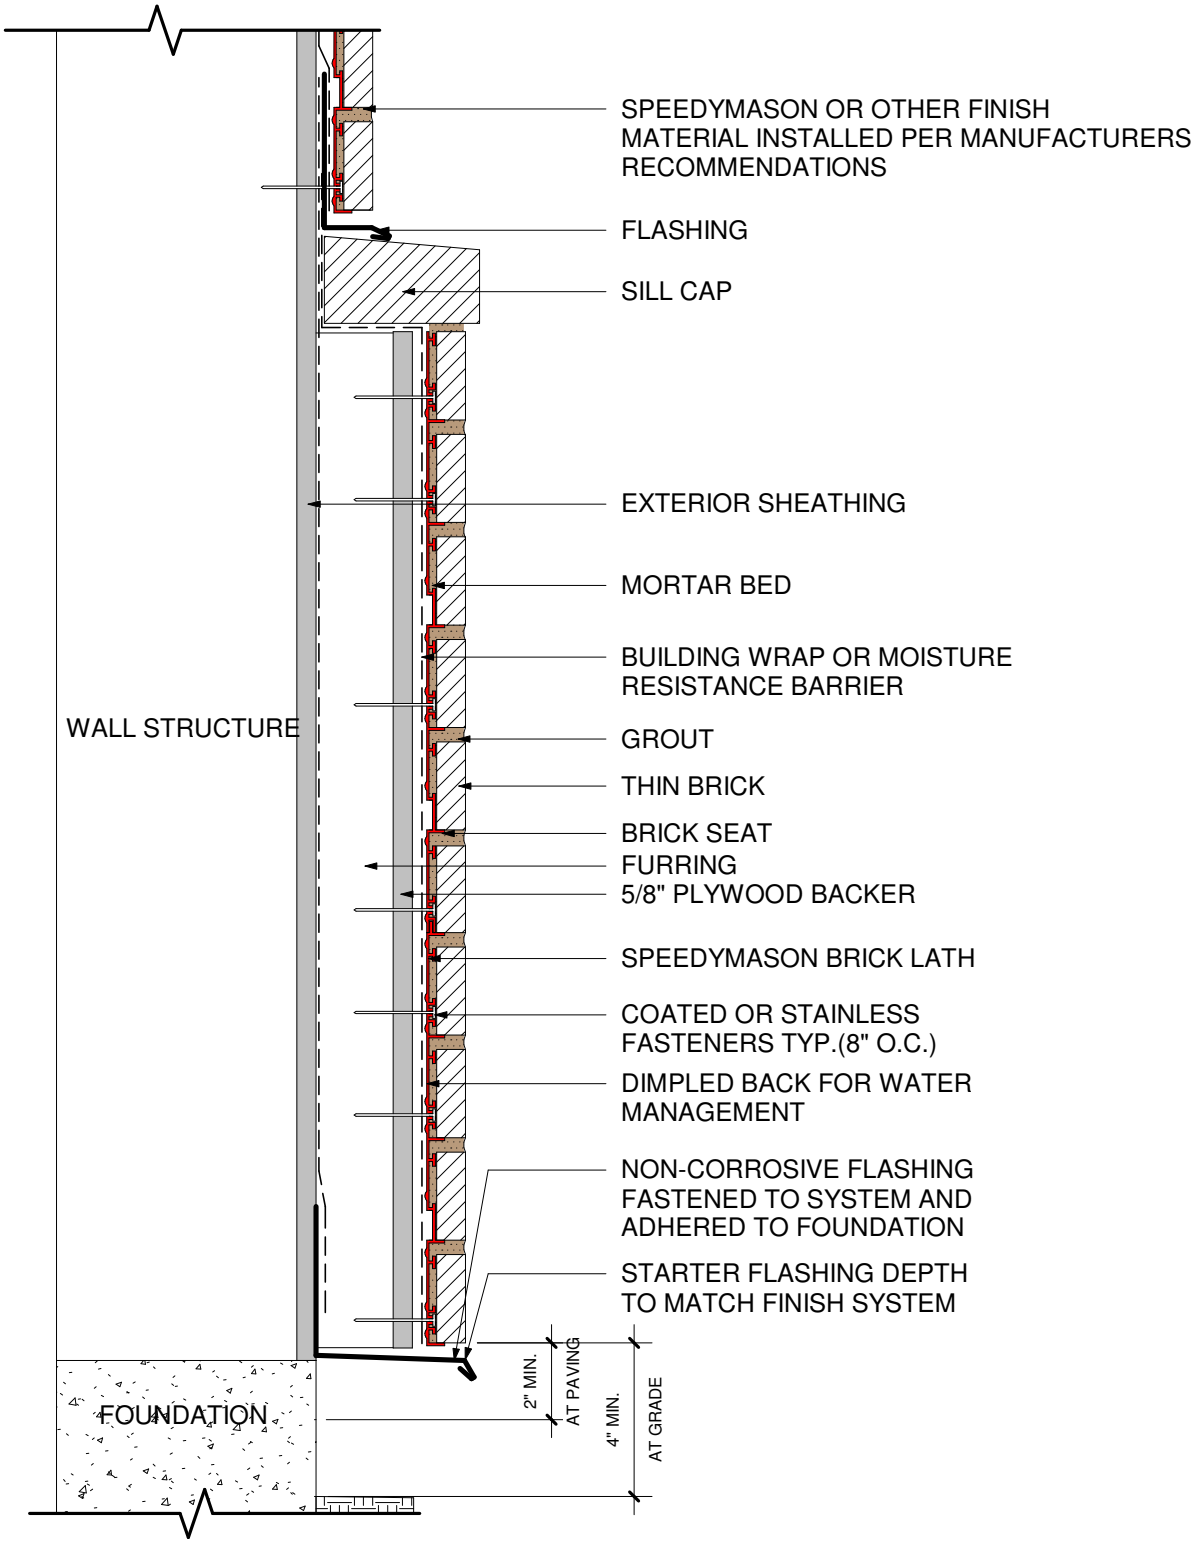



# MATERIAL TRANSITION/ FURRED WALL

Patent No. US 10,106,989 B2

SCALE : NOT TO SCALE

300 Sherry Lynn Lane, Sparta, WI 54656 info@speedymason.com www.speedymason.com

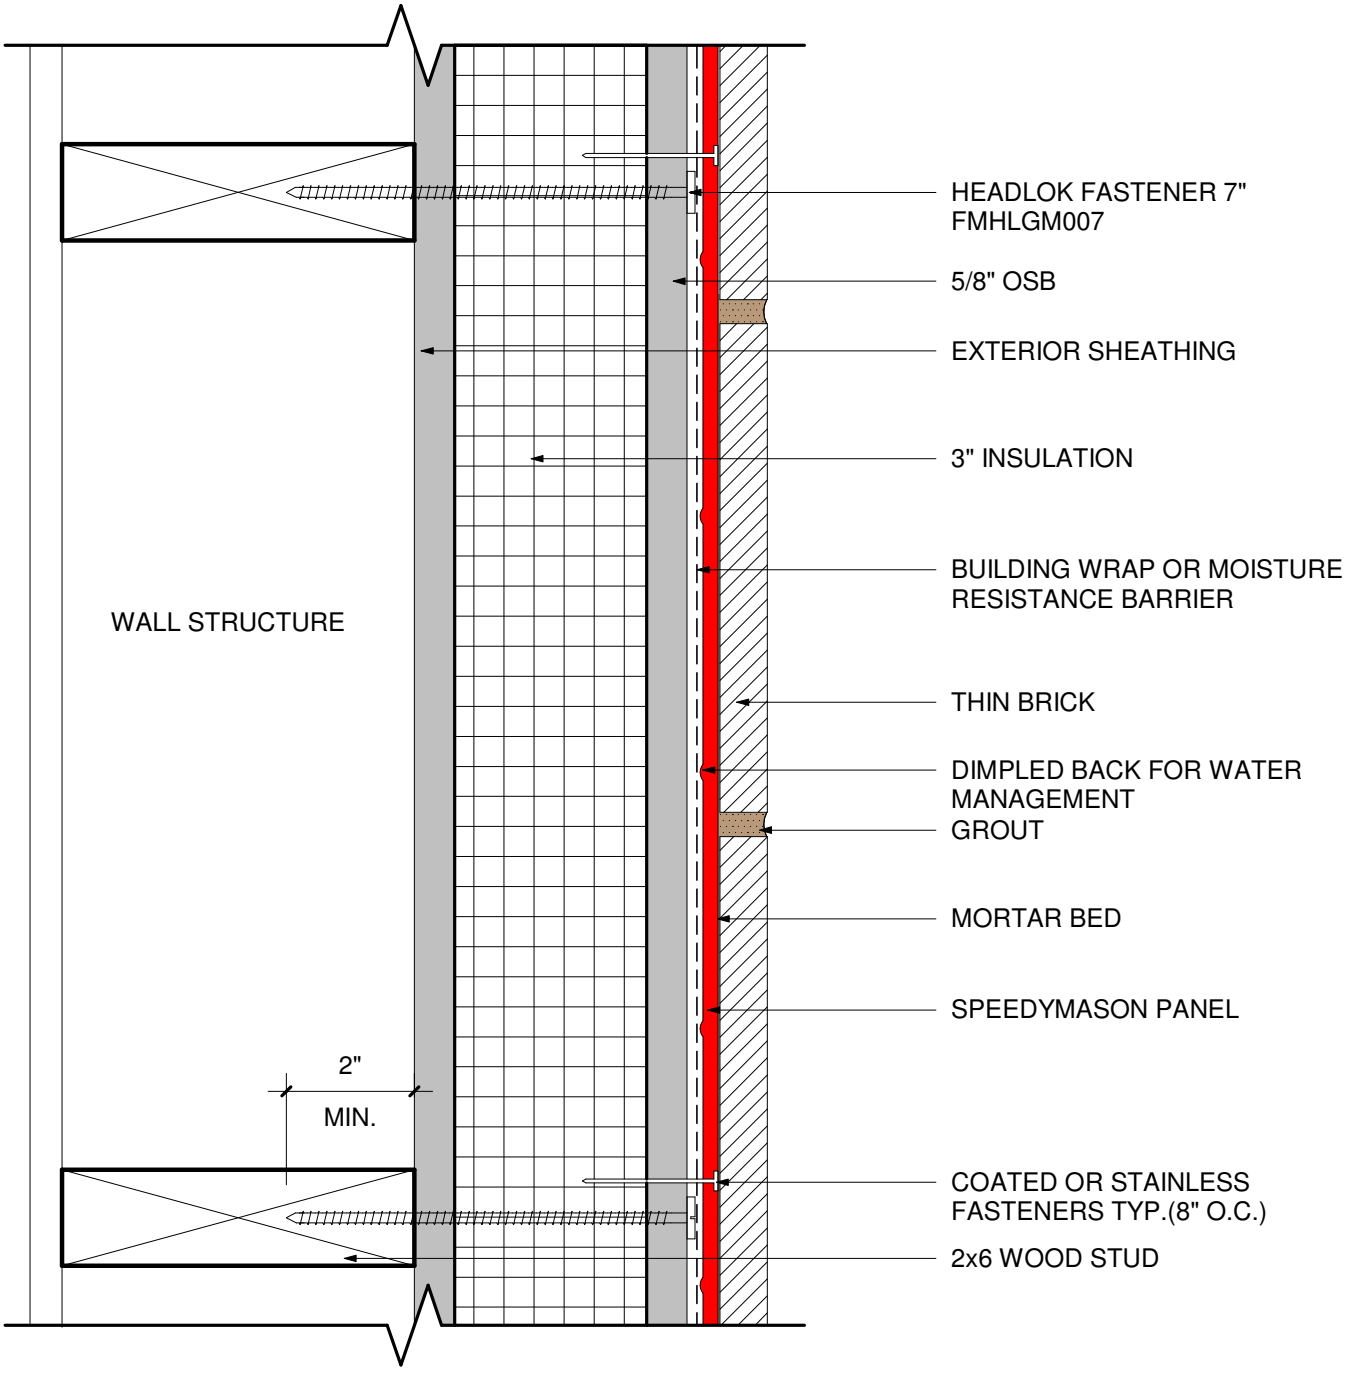



**NOTES:**
HEADLOK FASTENER 2" MIN. PENETRATION INTO STUD
16" O.C. STUD SPACING. SCREW INTO STUD AT 12" O.C.

# PLAN VIEW - 3" INSULATION

Patent No. US 10,106,989 B2

SCALE : NOT TO SCALE

300 Sherry Lynn Lane, Sparta, WI 54656 info@speedymason.com www.speedymason.com

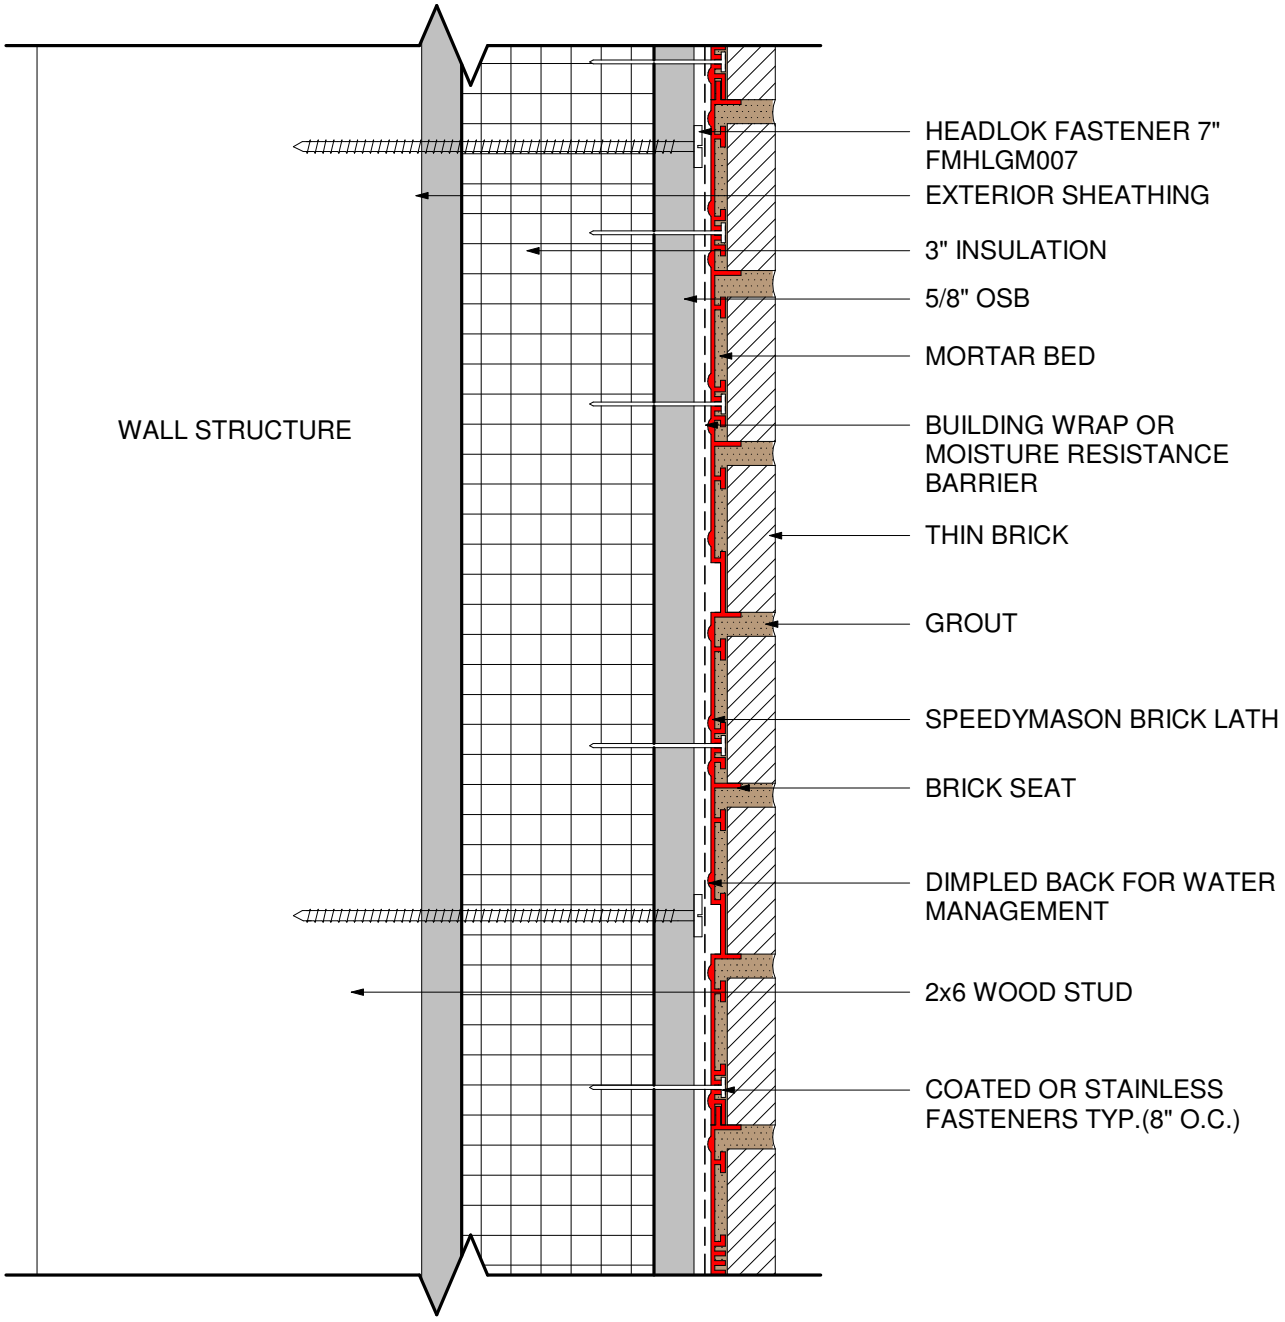



**NOTES:**
HEADLOK FASTENER 2" MIN. PENETRATION INTO STUD
16" O.C. STUD SPACING. SCREW INTO STUD AT 12" O.C.

# WALL SECTION - 3" INSULATION

Patent No. US 10,106,989 B2

SCALE : NOT TO SCALE

300 Sherry Lynn Lane, Sparta, WI 54656 info@speedymason.com www.speedymason.com

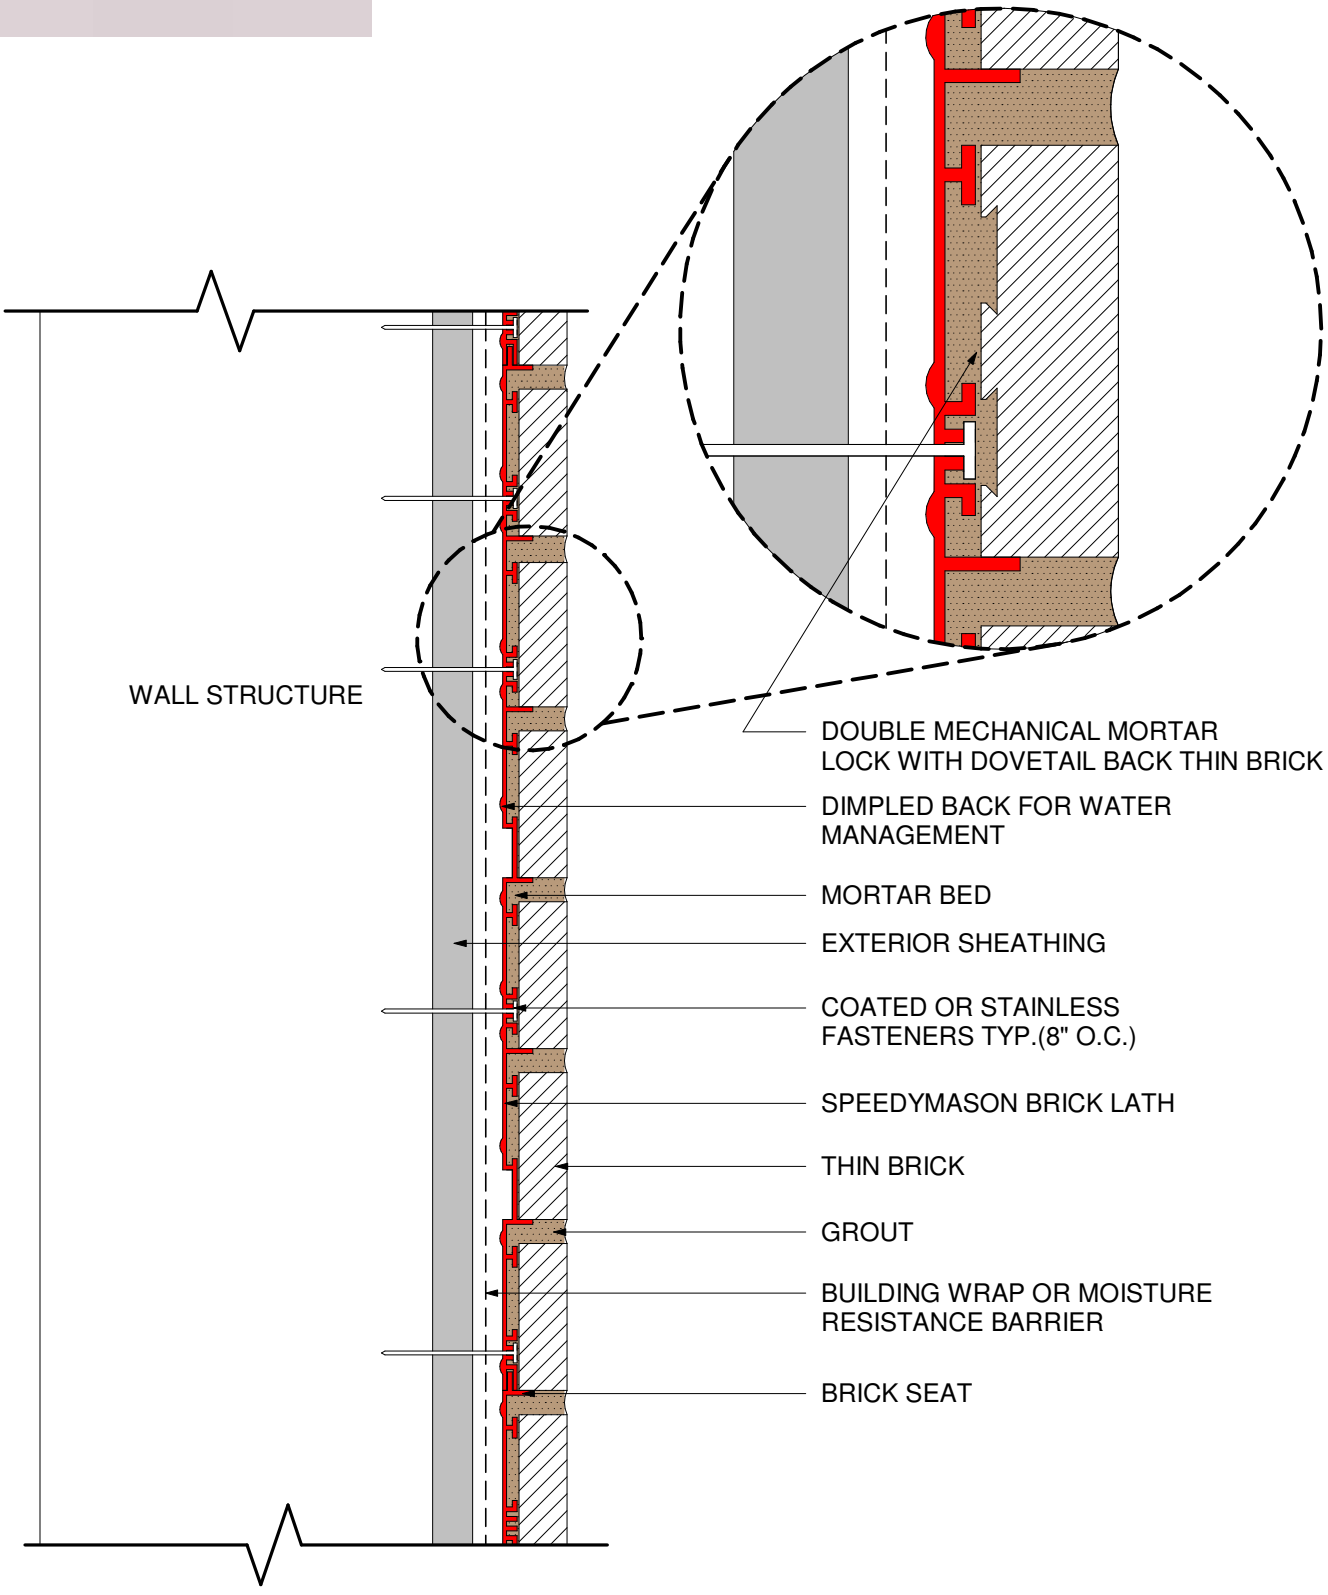



# DOUBLE MECHANICAL MORTAR LOCK

Patent No. US 10,106,989 B2

SCALE : NOT TO SCALE

300 Sherry Lynn Lane, Sparta, WI 54656 info@speedymason.com www.speedymason.com

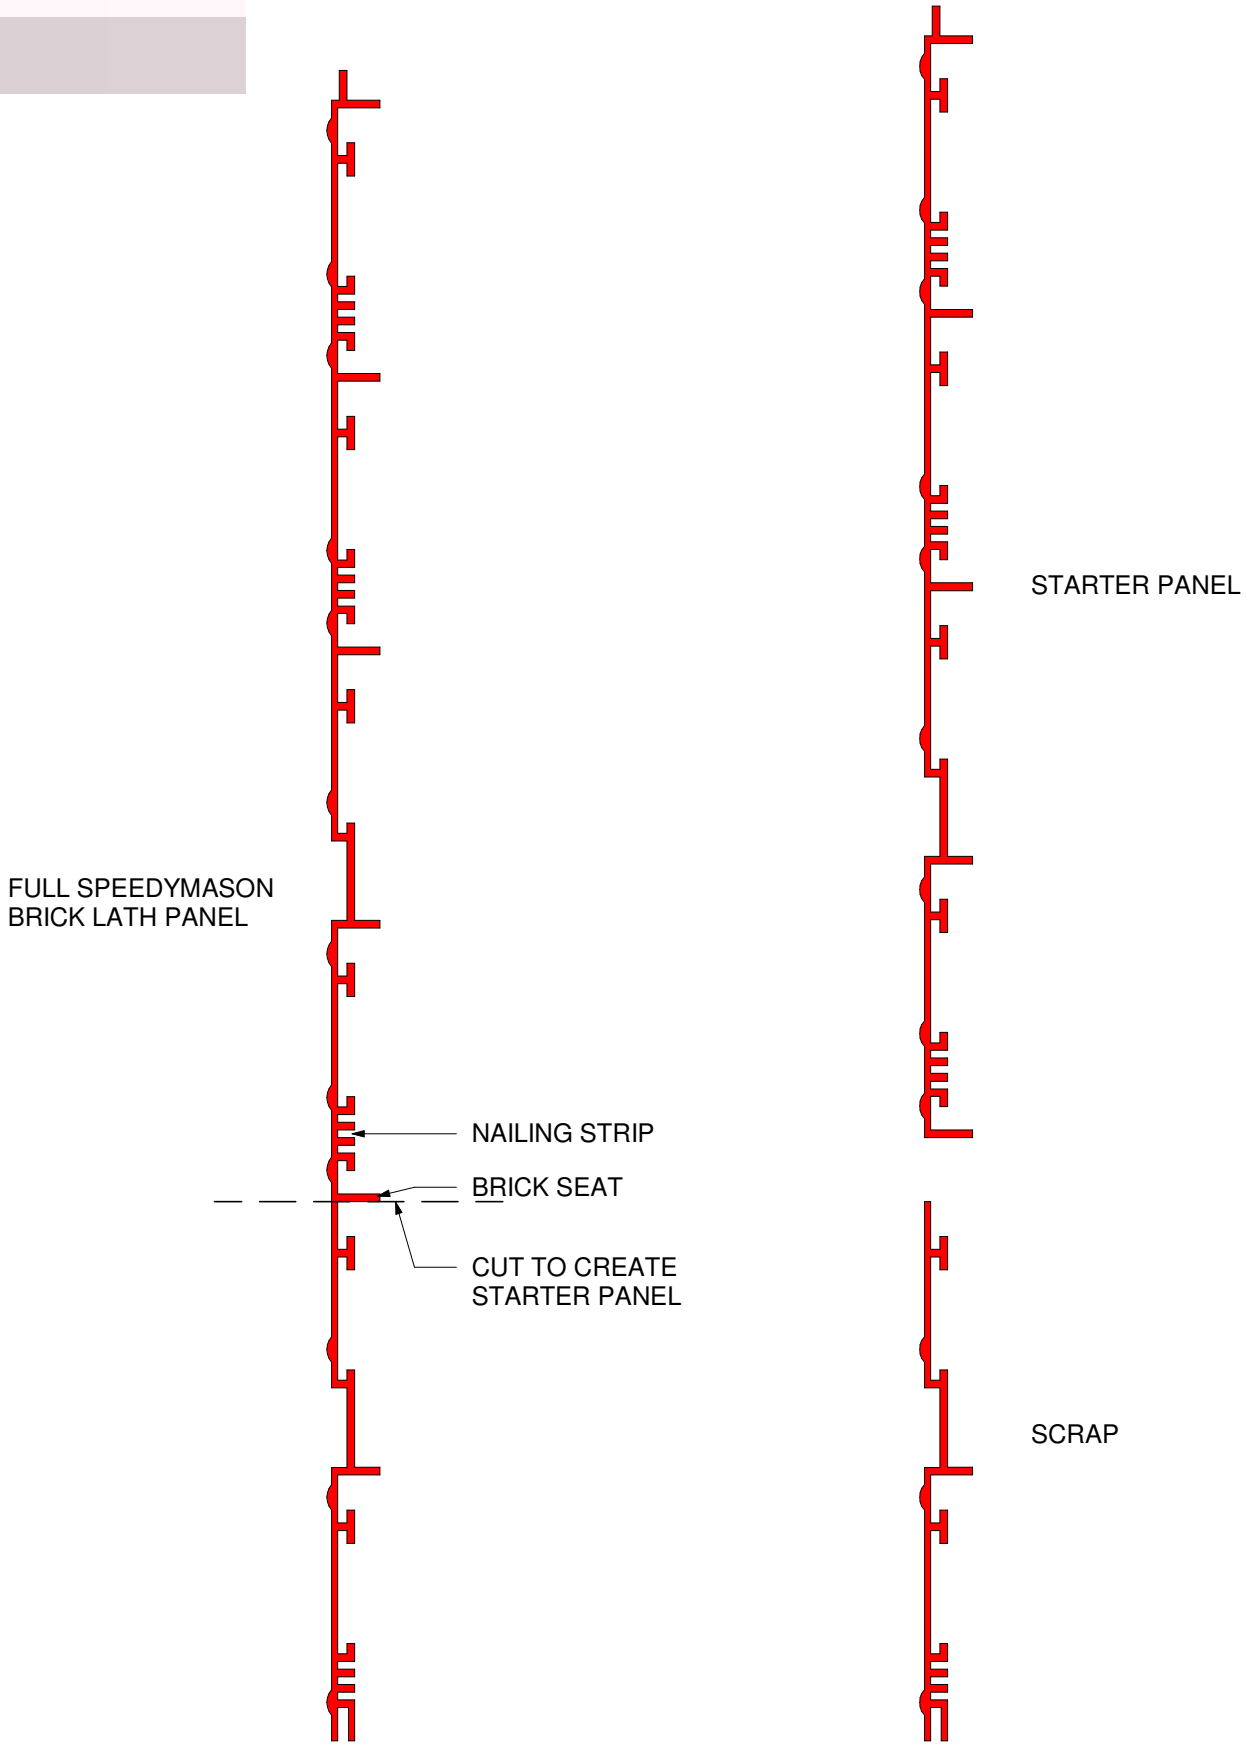



# STARTER PANEL

Patent No. US 10,106,989 B2

SCALE : NOT TO SCALE

300 Sherry Lynn Lane, Sparta, WI 54656 info@speedymason.com www.speedymason.com

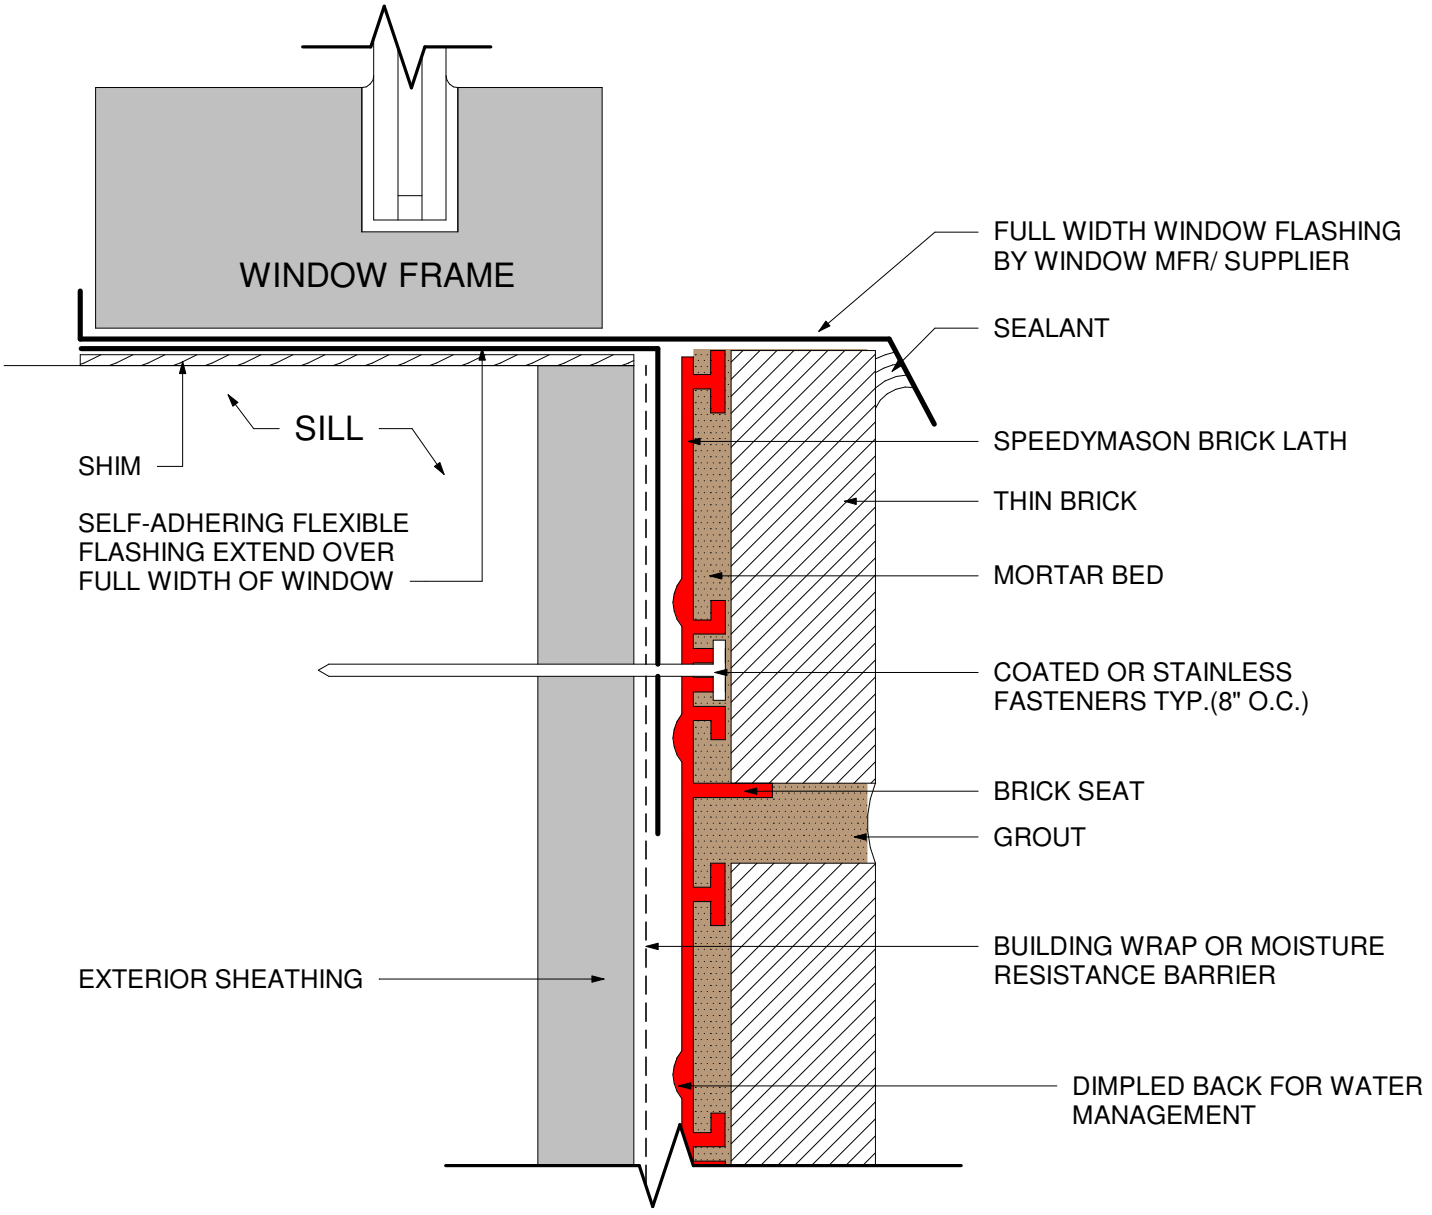



# RECESSED WINDOW SILL

Patent No. US 10,106,989 B2

SCALE : NOT TO SCALE

300 Sherry Lynn Lane, Sparta, WI 54656 info@speedymason.com www.speedymason.com

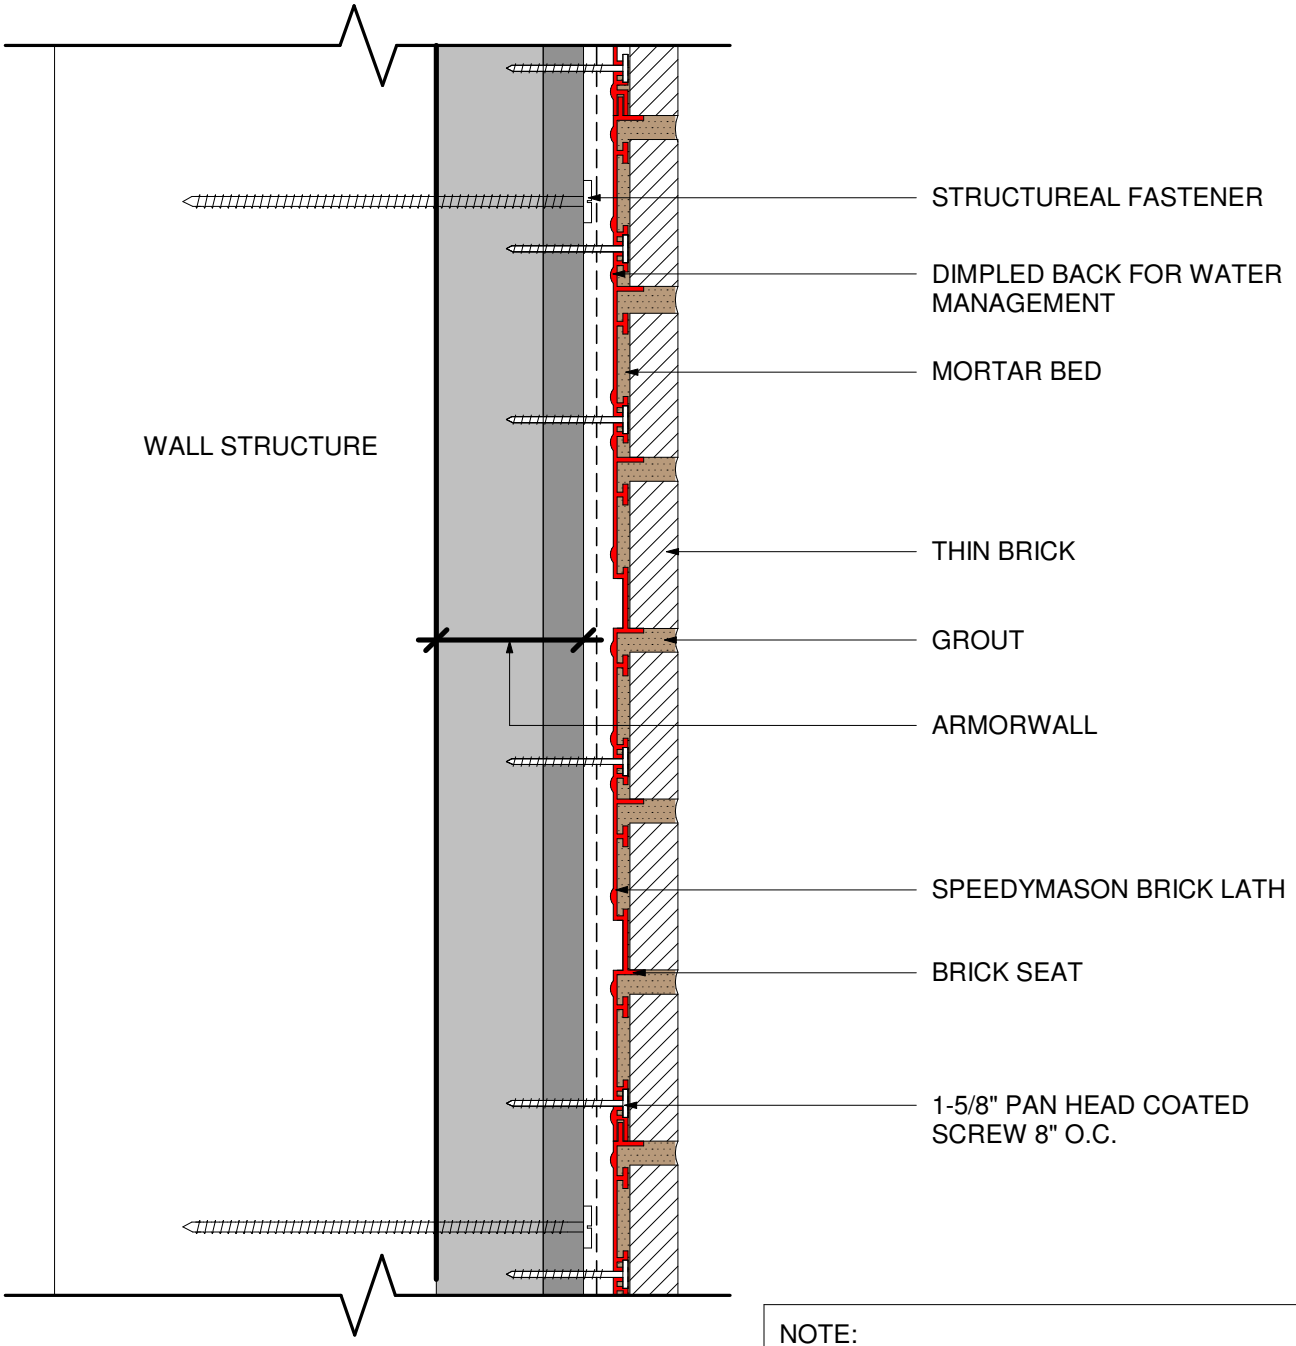



NOTE:
ARMORWALL THICKNESS: 1-1/2" R10
2-1/4" R15
3-1/4" R21

# WALL SECTION - ARMORWALL

Patent No. US 10,106,989 B2

SCALE : NOT TO SCALE

300 Sherry Lynn Lane, Sparta, WI 54656 info@speedymason.com www.speedymason.com

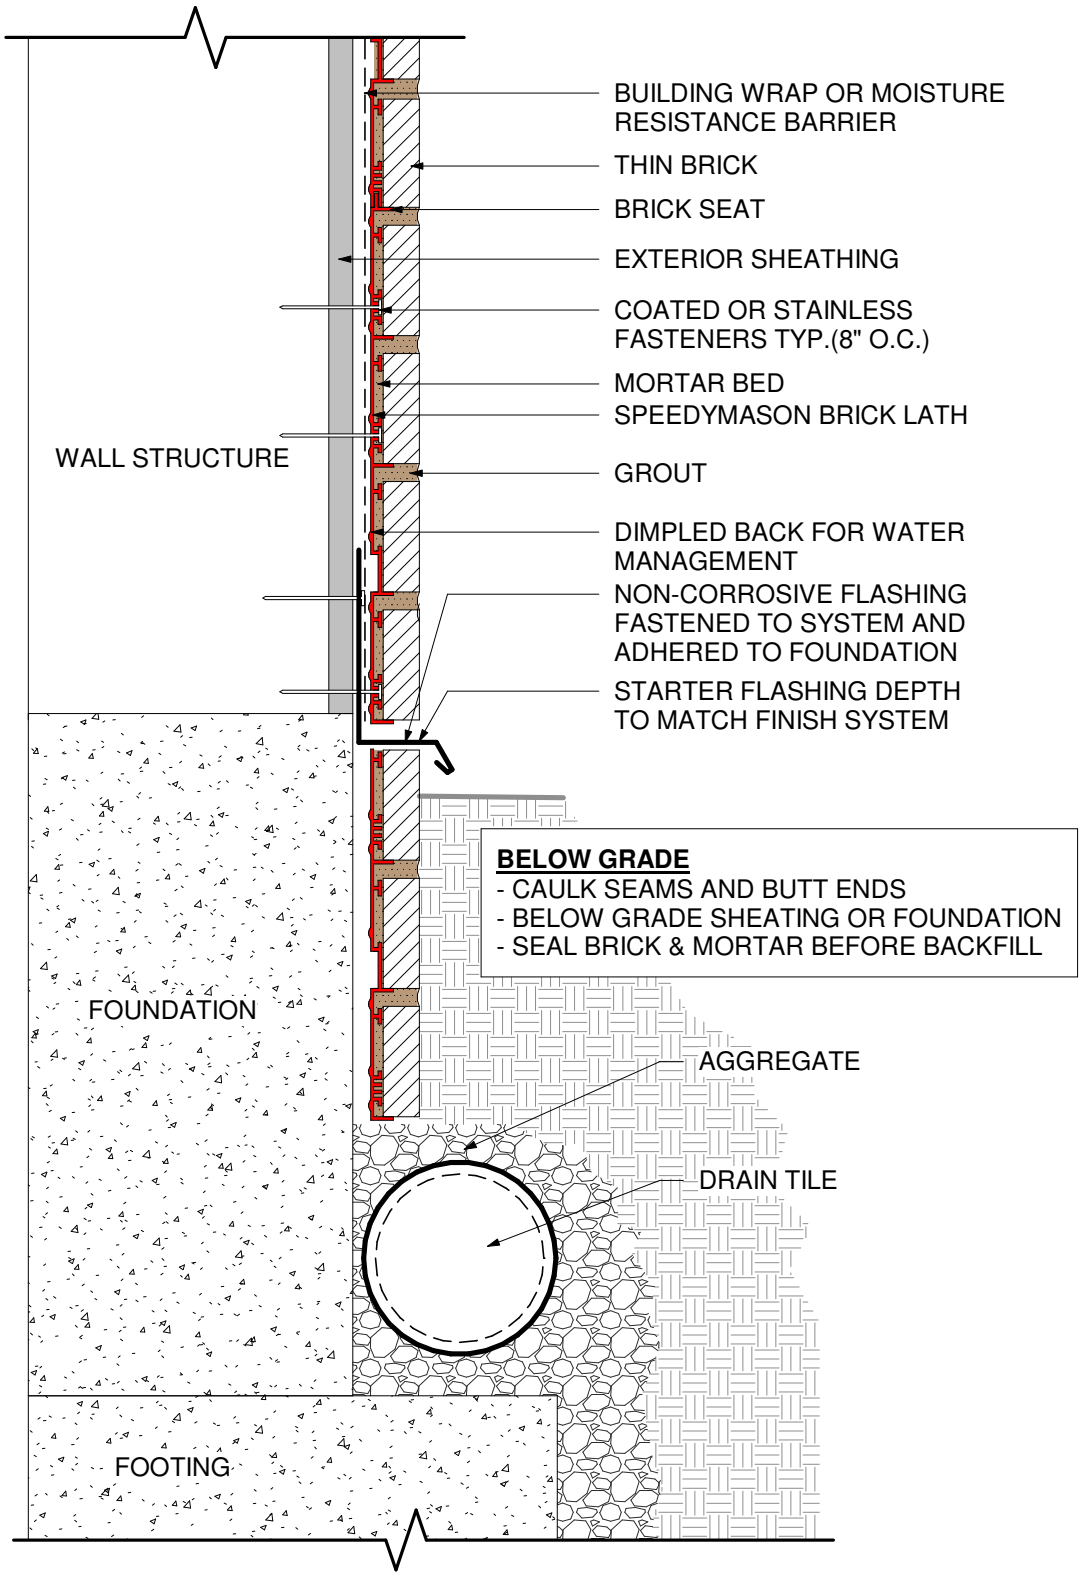



# BELOW GRADE APPLICATION

Patent No. US 10,106,989 B2

SCALE : NOT TO SCALE

300 Sherry Lynn Lane, Sparta, WI 54656 info@speedymason.com www.speedymason.com

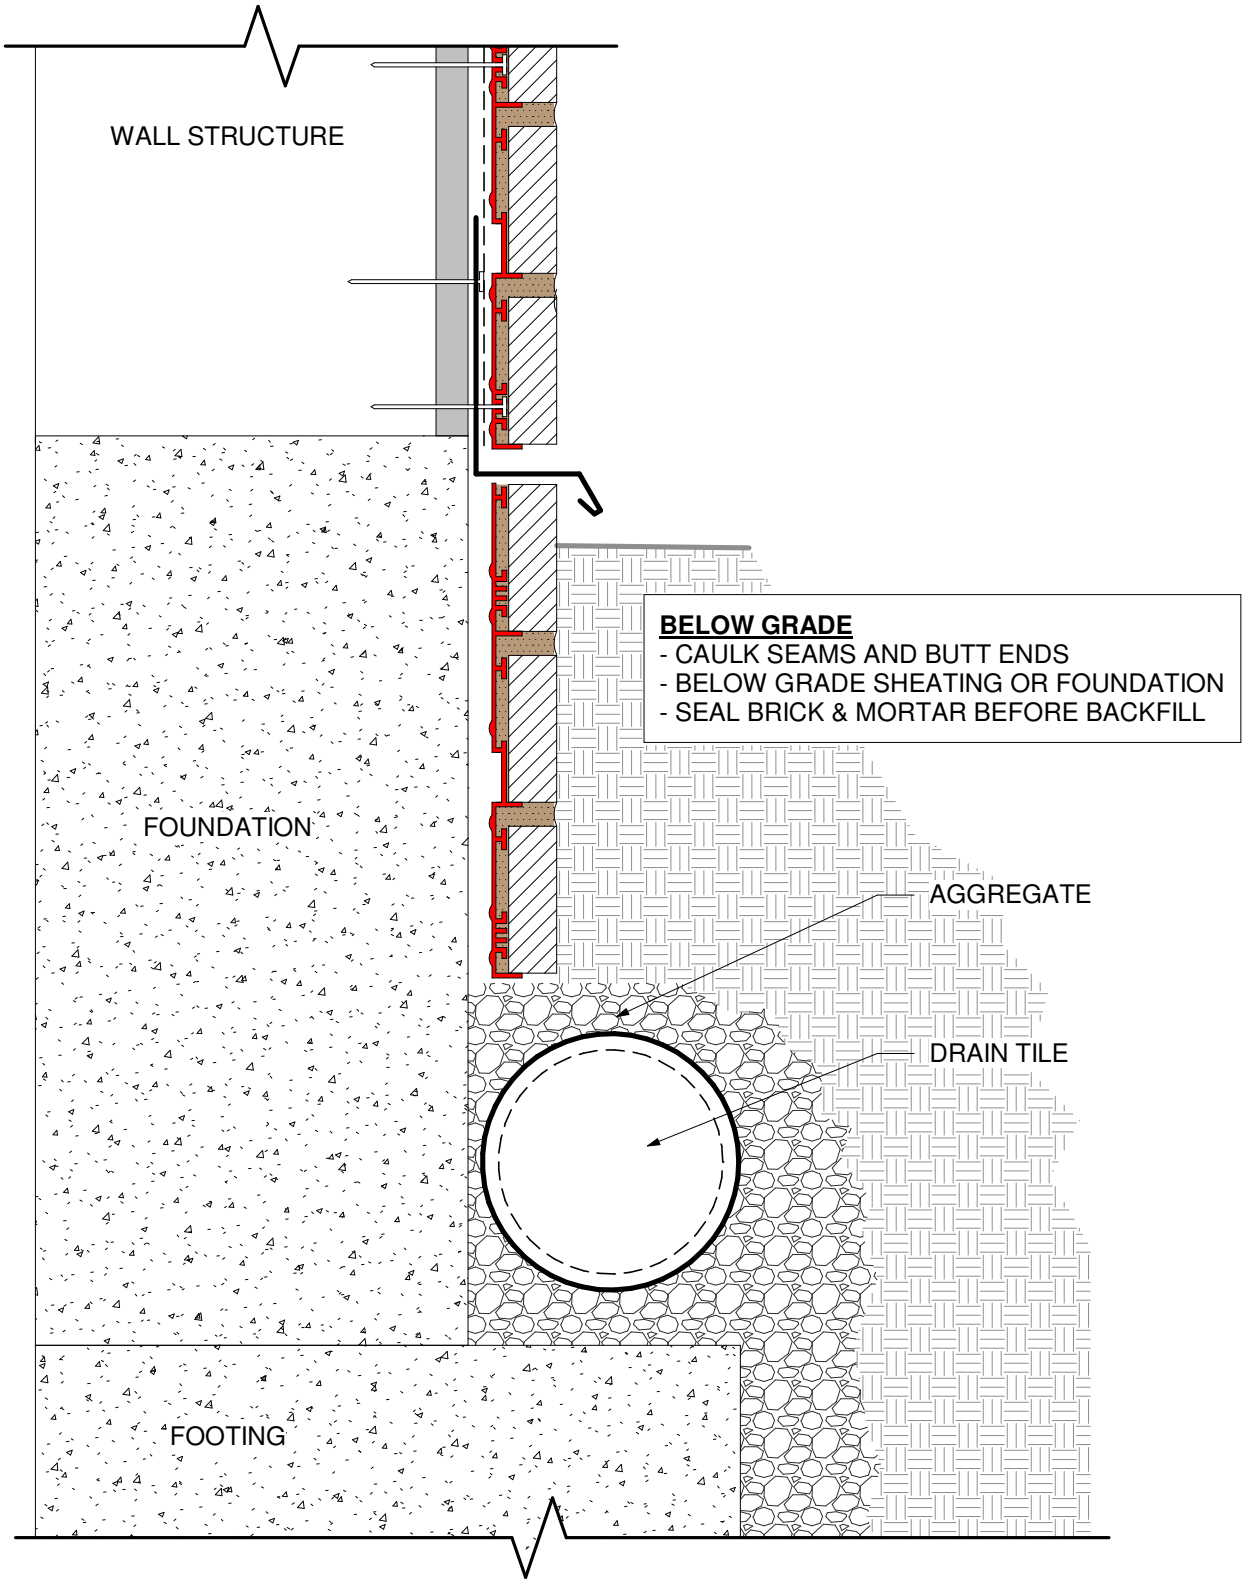



# BELOW GRADE APPLICATION

Patent No. US 10,106,989 B2

SCALE : NOT TO SCALE

300 Sherry Lynn Lane, Sparta, WI 54656 info@speedymason.com www.speedymason.com

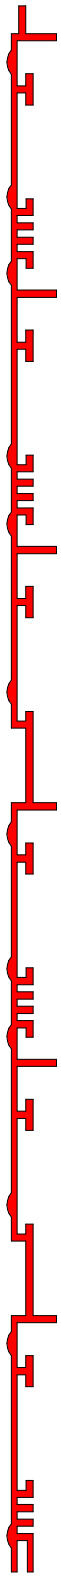


# SPEEDY MASON PANEL

Patent No. US 10,106,989 B2

SCALE : NOT TO SCALE

300 Sherry Lynn Lane, Sparta, WI 54656 info@speedymason.com www.speedymason.com


KING KLINKER

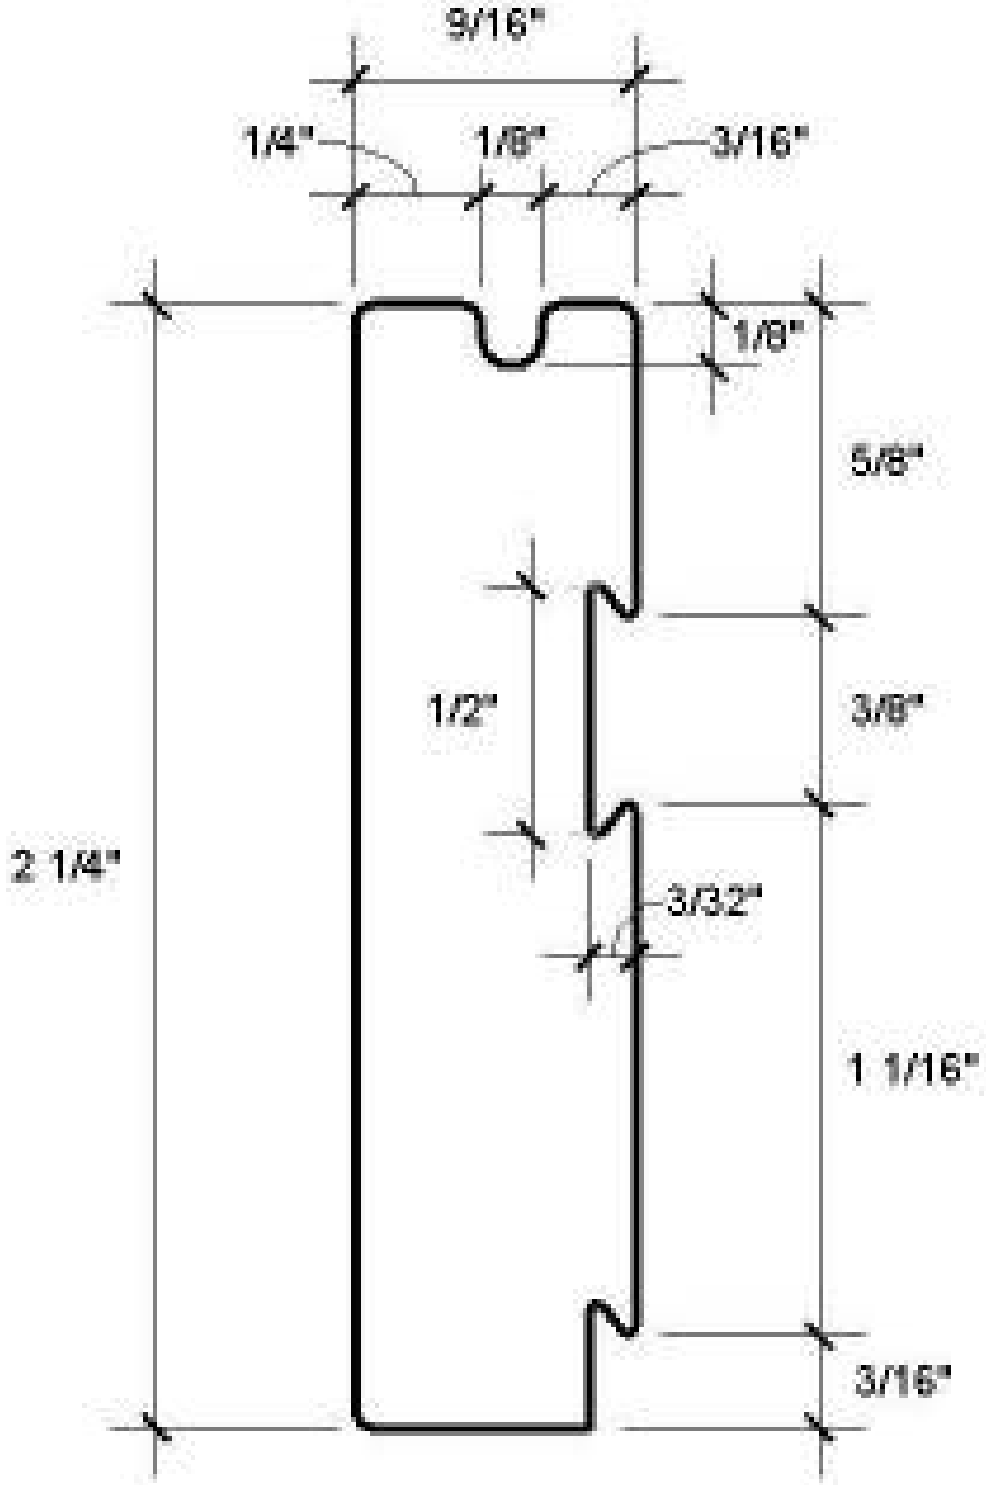


# THIN BRICK PROFILE

SCALE : NOT TO SCALE

KING KLINKER

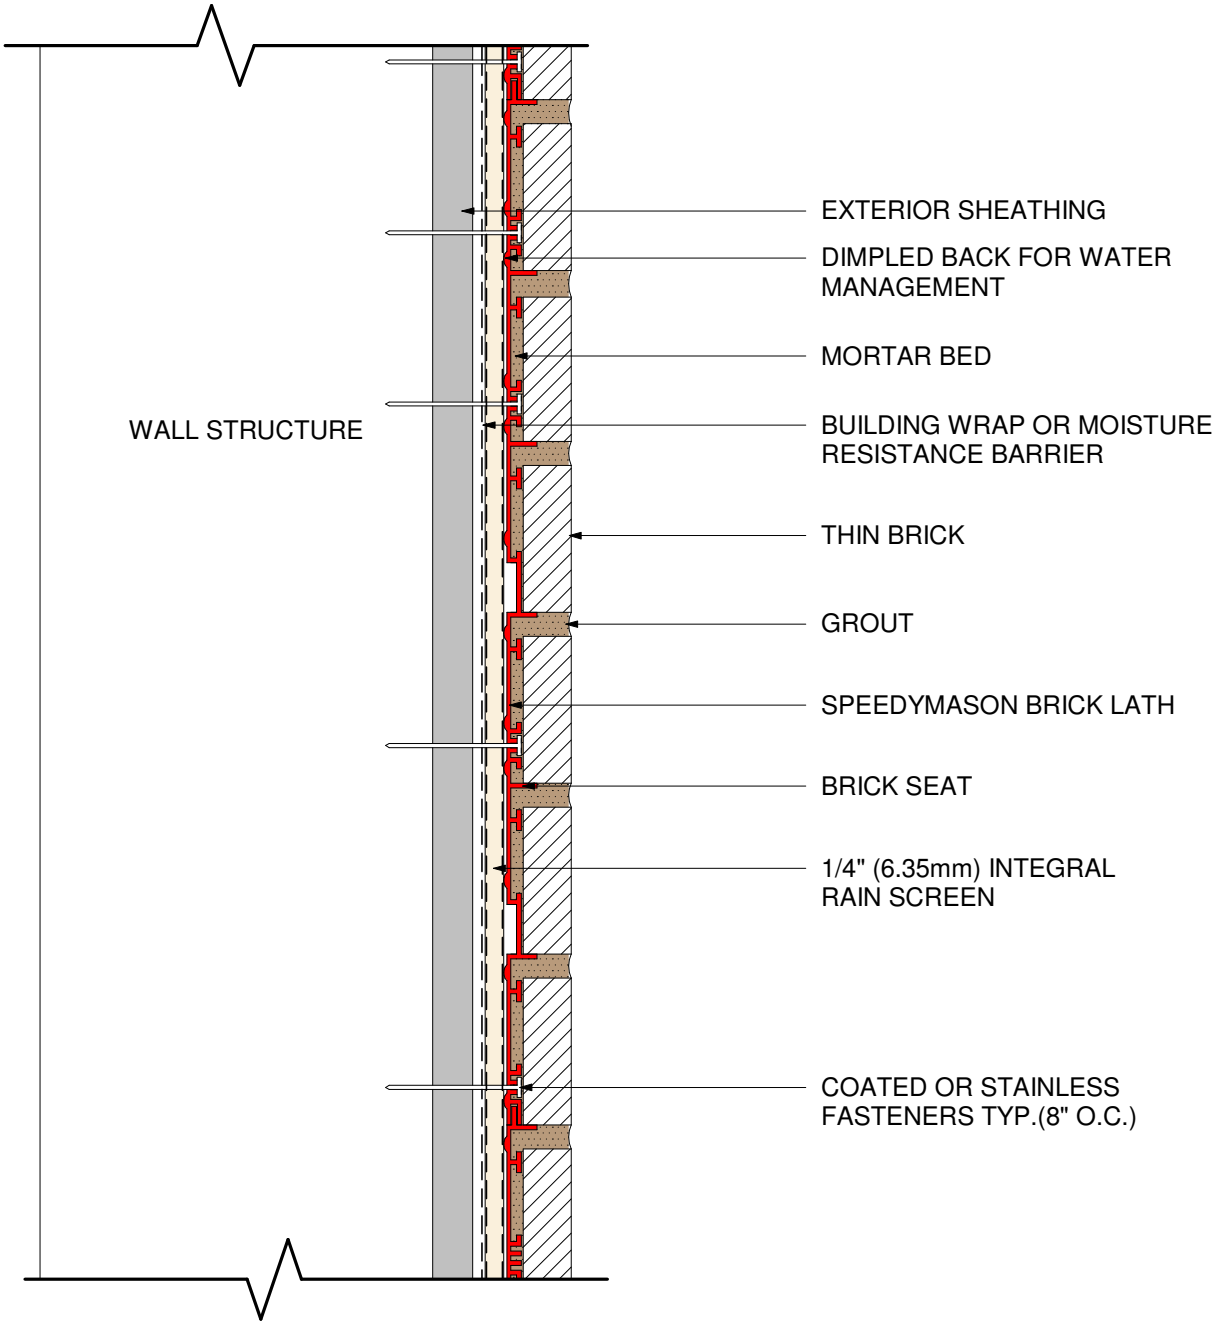



# WALL SECTION - RAIN SCREEN

Patent No. US 10,106,989 B2

SCALE : NOT TO SCALE

300 Sherry Lynn Lane, Sparta, WI 54656 info@speedymason.com www.speedymason.com

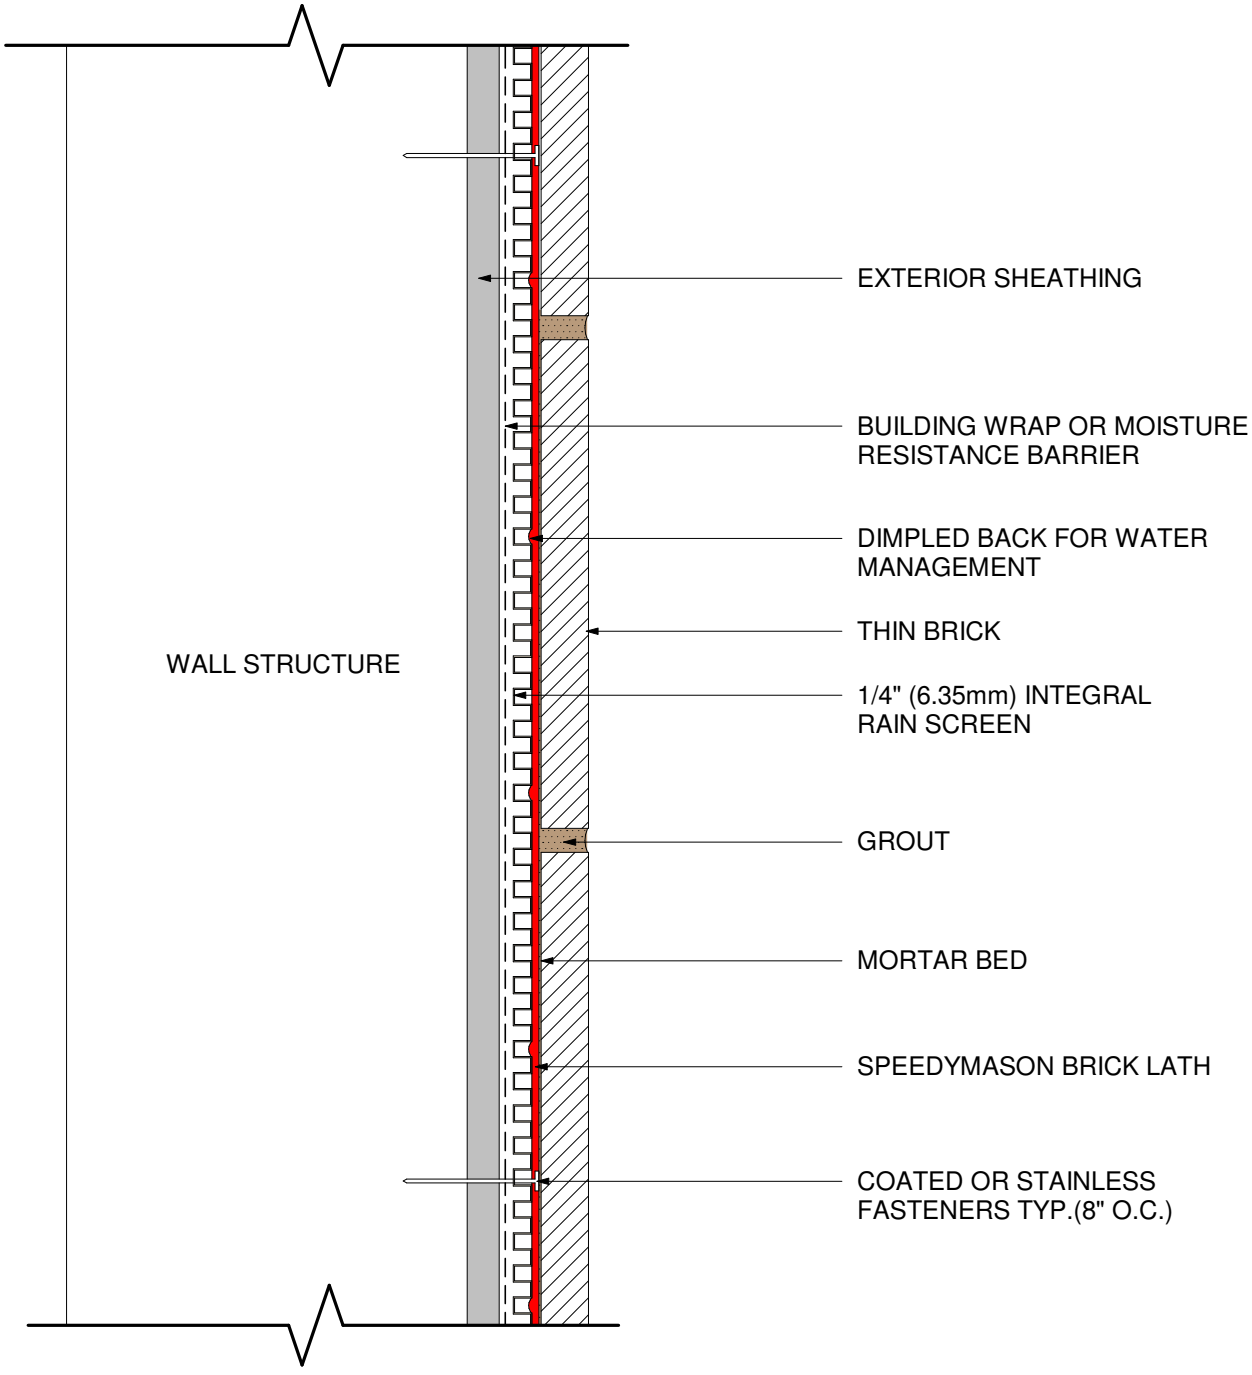



# PLAN VIEW - RAIN SCREEN

Patent No. US 10,106,989 B2

SCALE : NOT TO SCALE

300 Sherry Lynn Lane, Sparta, WI 54656 info@speedymason.com www.speedymason.com

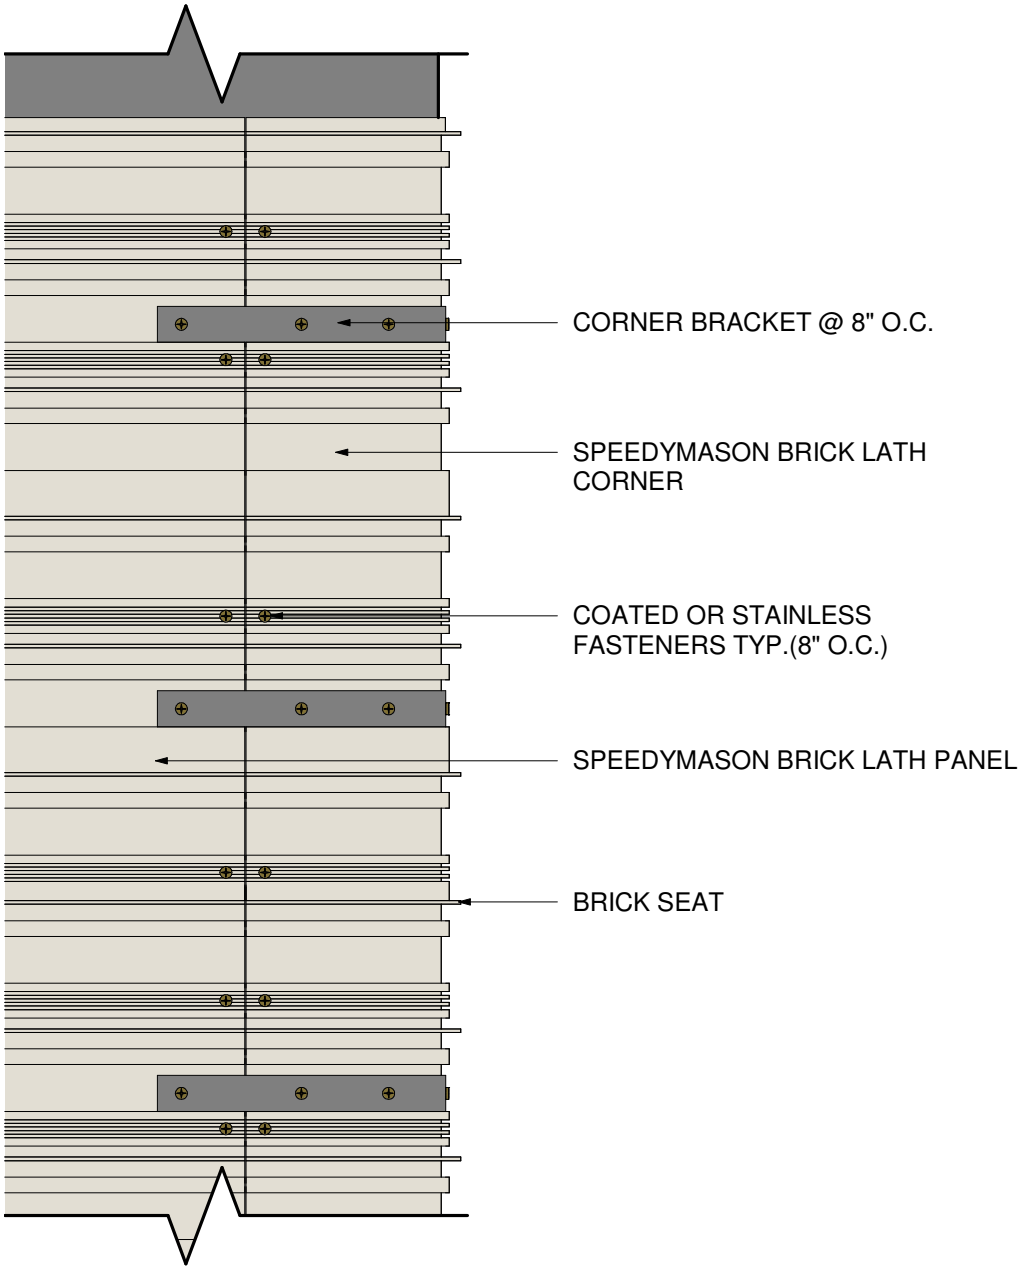



# CORNER - ELEVATION

Patent No. US 10,106,989 B2

SCALE : NOT TO SCALE

300 Sherry Lynn Lane, Sparta, WI 54656 info@speedymason.com www.speedymason.com

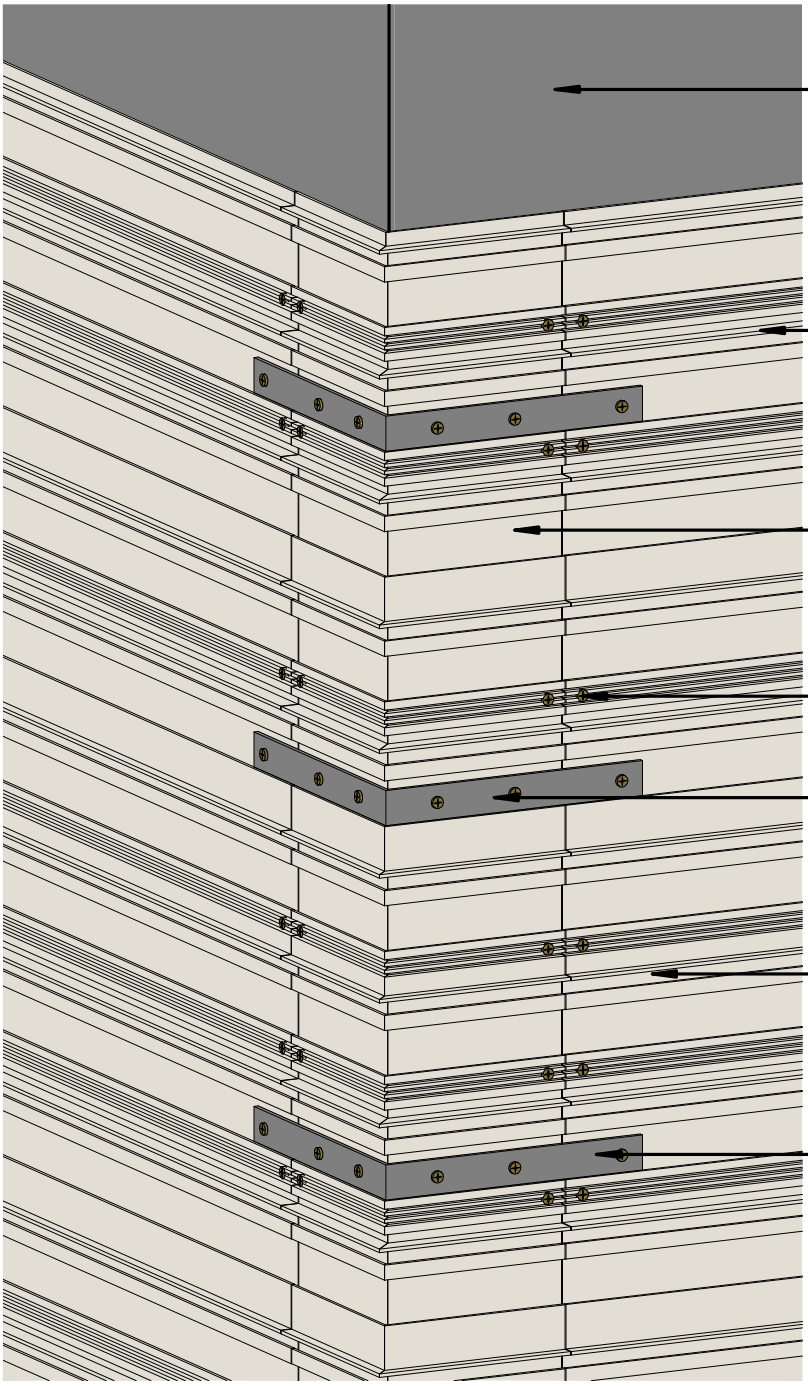



# CORNER

Patent No. US 10,106,989 B2

SCALE : NOT TO SCALE

300 Sherry Lynn Lane, Sparta, WI 54656 info@speedymason.com www.speedymason.com

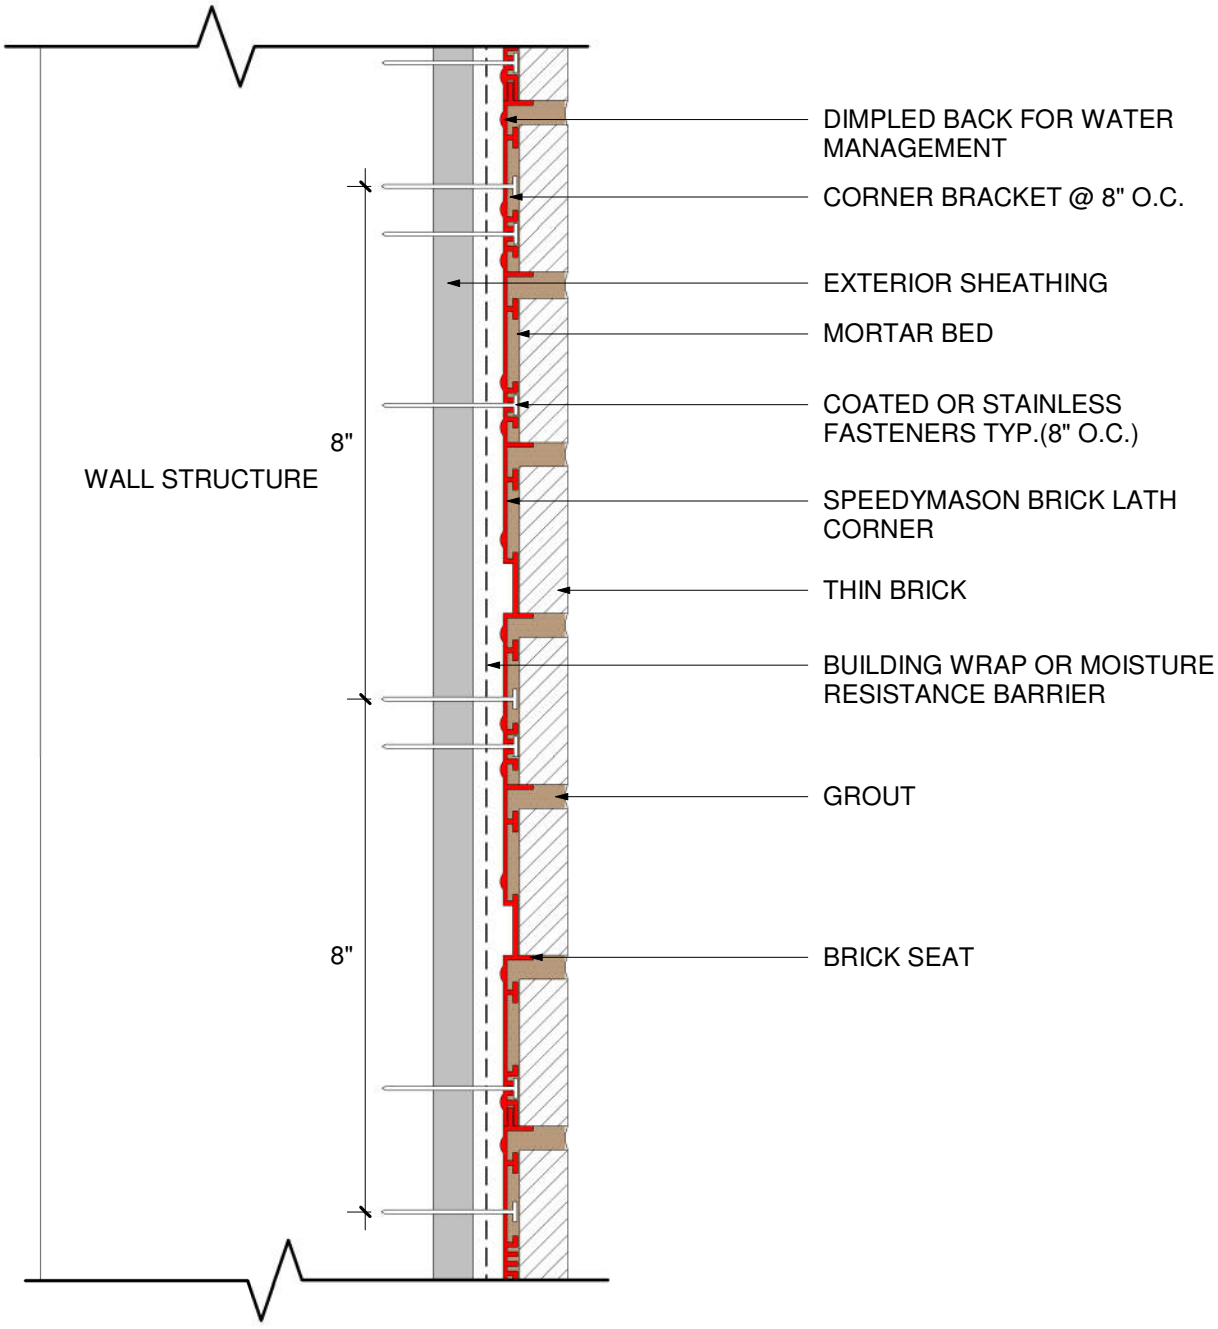



# CORNER - SECTION

Patent No. US 10,106,989 B2

SCALE : NOT TO SCALE

300 Sherry Lynn Lane, Sparta, WI 54656 info@speedymason.com www.speedymason.com

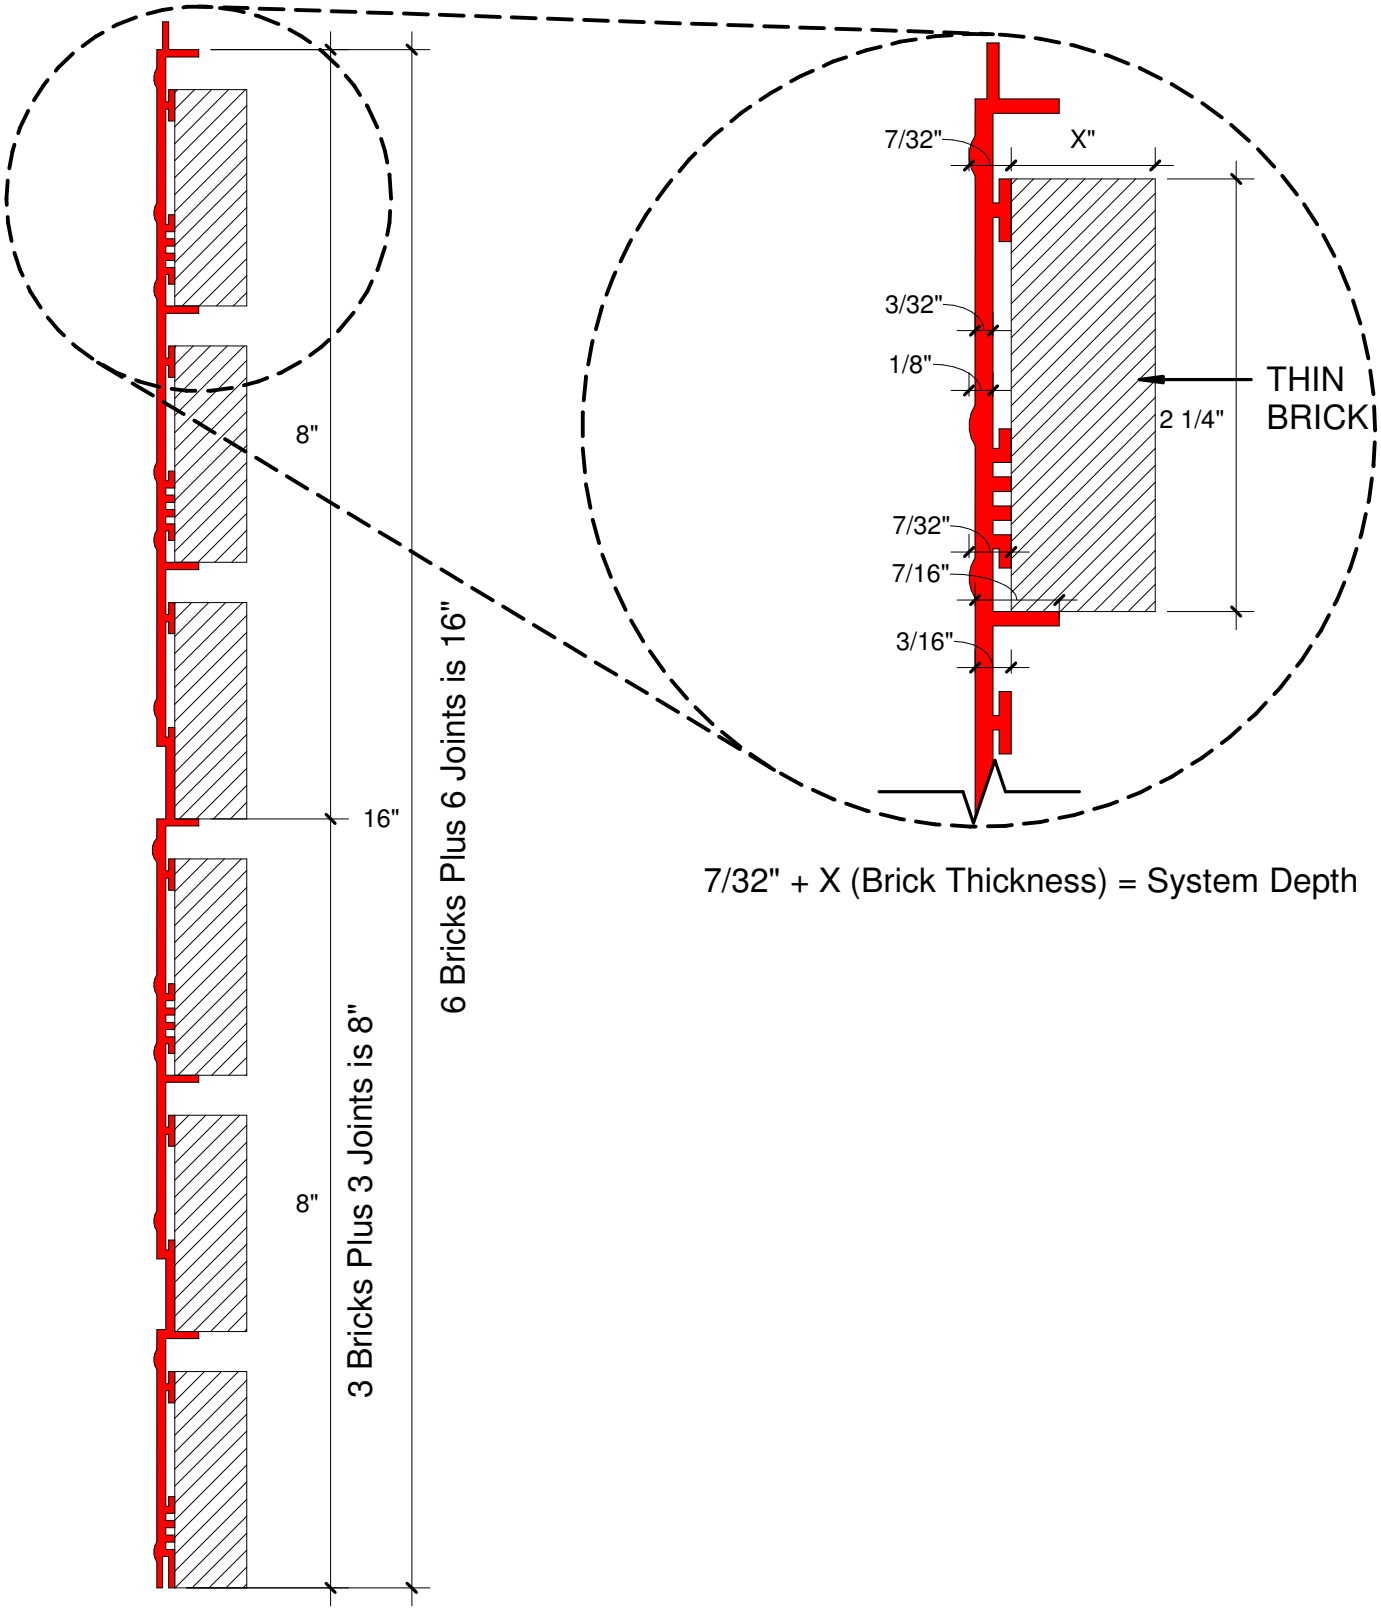



7/32" + X (Brick Thickness) = System Depth

# MODULAR / NORMAN - PANEL PROFILE

Patent No. US 10,106,989 B2

SCALE : NOT TO SCALE

300 Sherry Lynn Lane, Sparta, WI 54656 info@speedymason.com www.speedymason.com

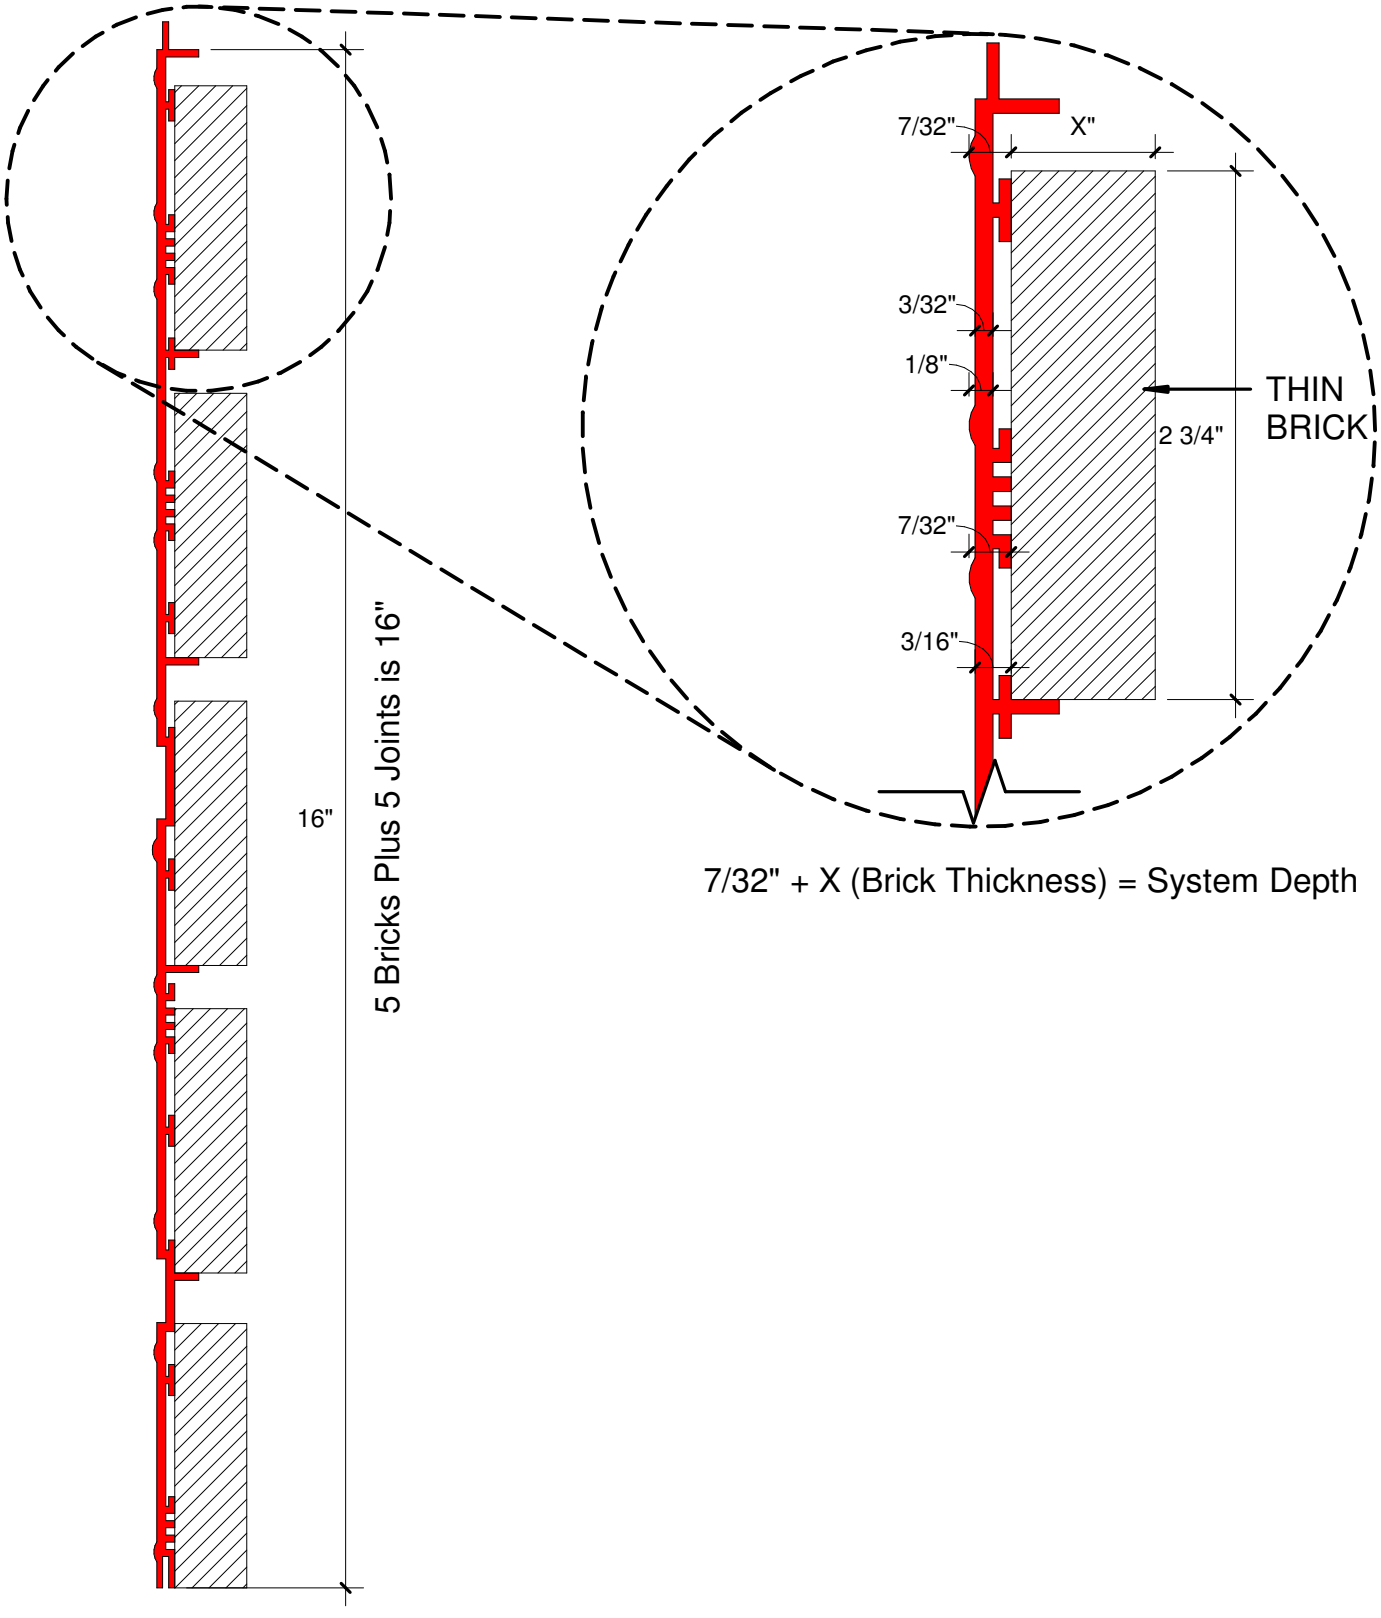



7/32" + X (Brick Thickness) = System Depth

# QUEEN / KING - PANEL PROFILE

Patent No. US 10,106,989 B2

SCALE : NOT TO SCALE

300 Sherry Lynn Lane, Sparta, WI 54656 info@speedymason.com www.speedymason.com

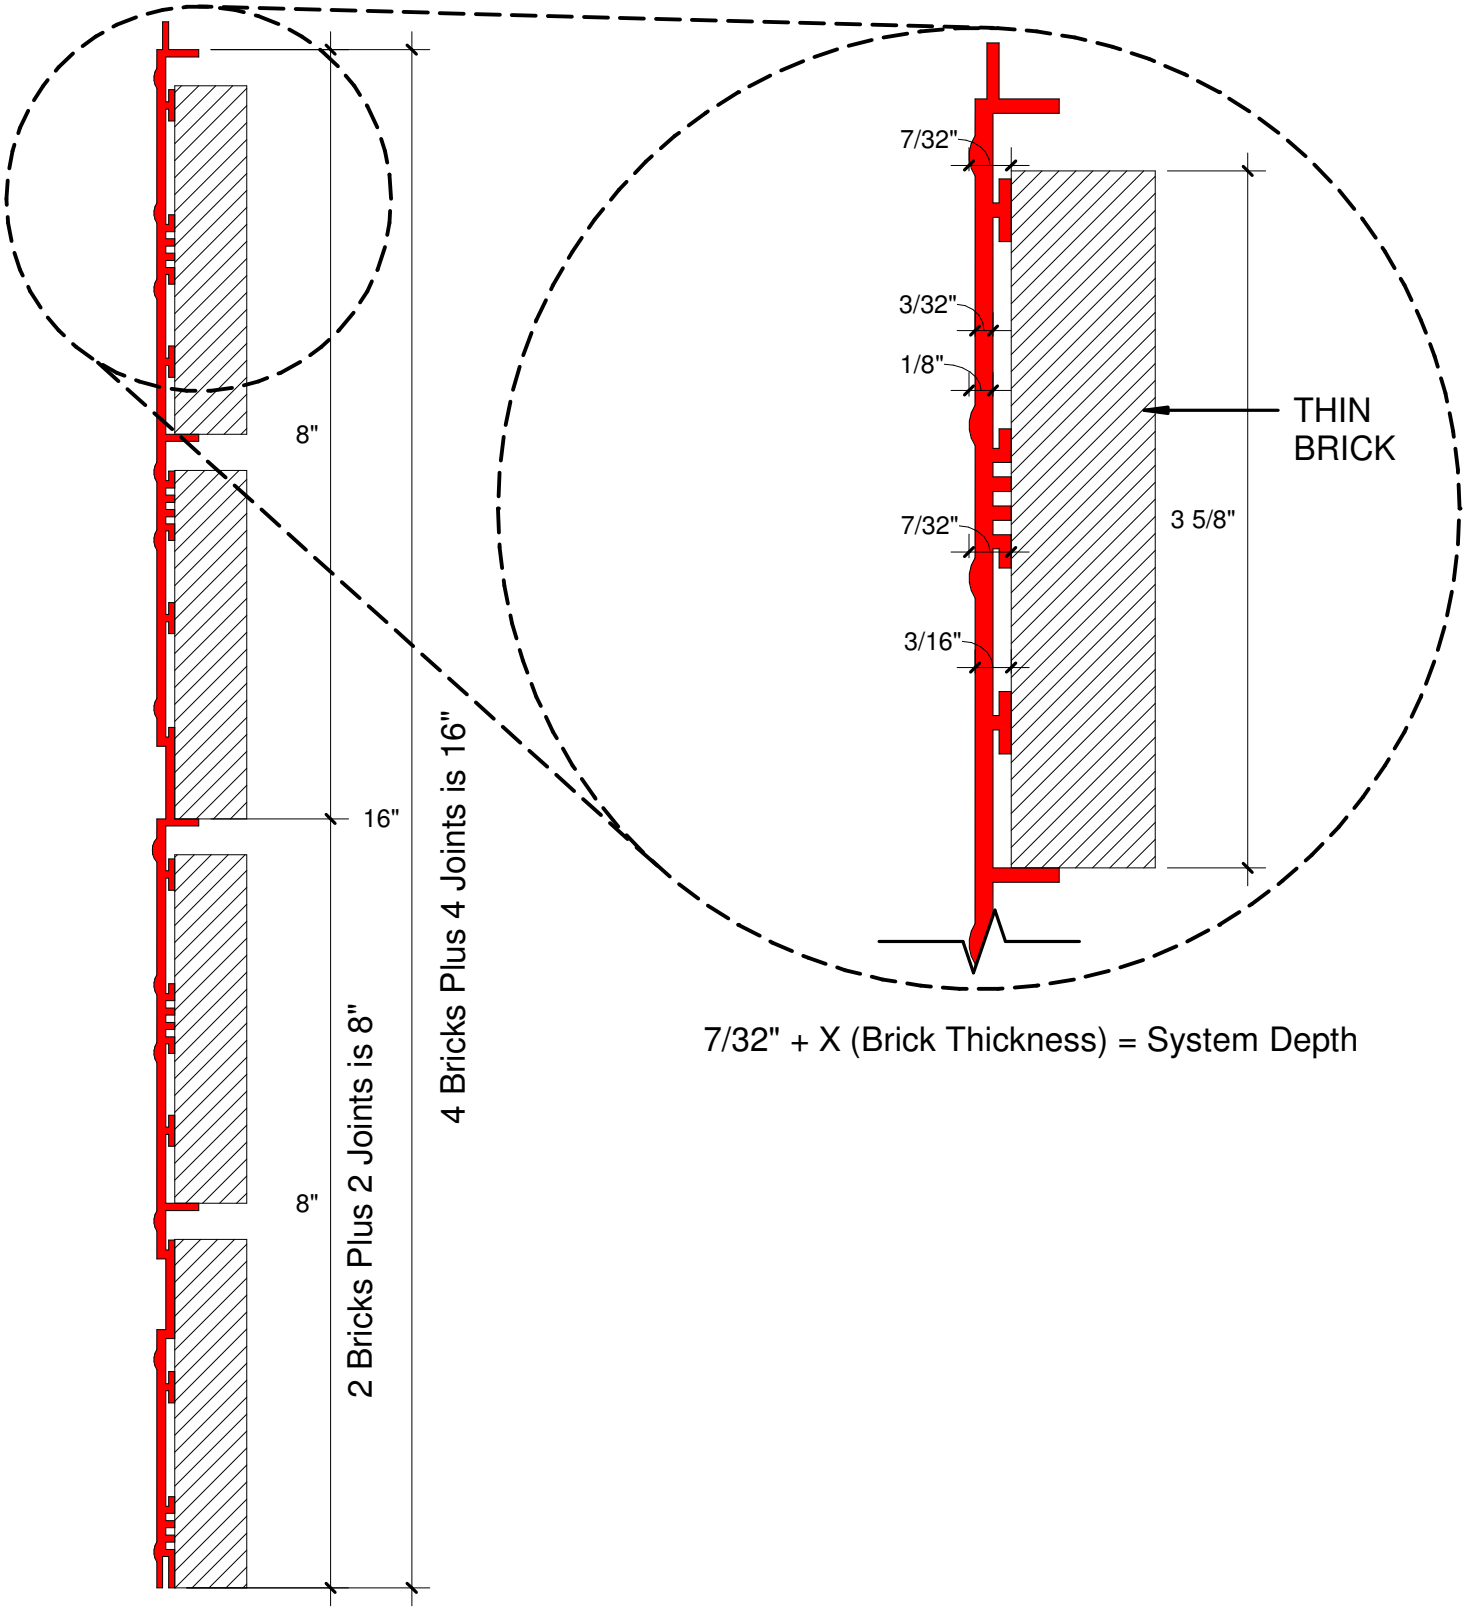



# UTILITY / CLOSURE - PANEL PROFILE

Patent No. US 10,106,989 B2

SCALE : NOT TO SCALE

300 Sherry Lynn Lane, Sparta, WI 54656 info@speedymason.com www.speedymason.com

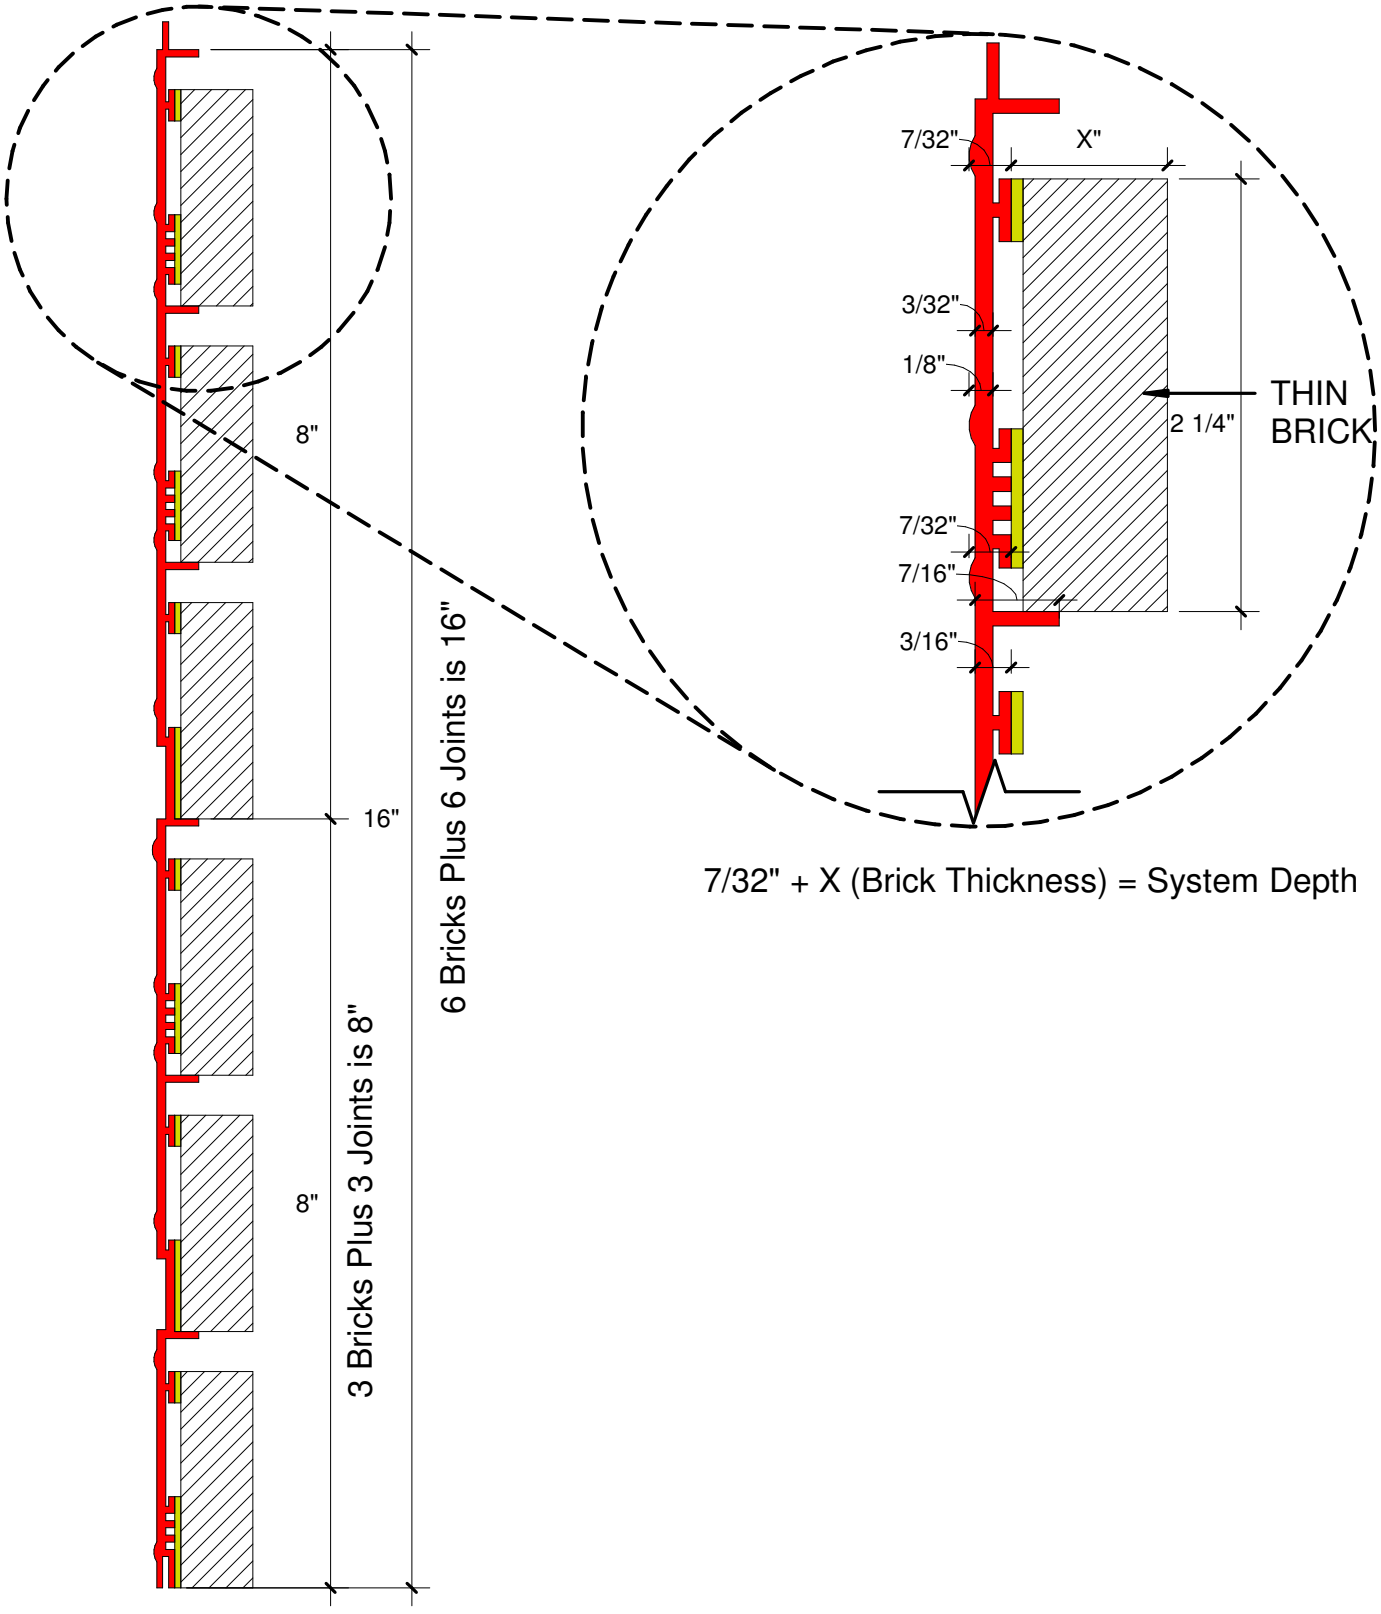



7/32" + X (Brick Thickness) = System Depth

# MODULAR / NORMAN - PEEL N' STICK

Patent No. US 10,106,989 B2

SCALE : NOT TO SCALE

300 Sherry Lynn Lane, Sparta, WI 54656 info@speedymason.com www.speedymason.com

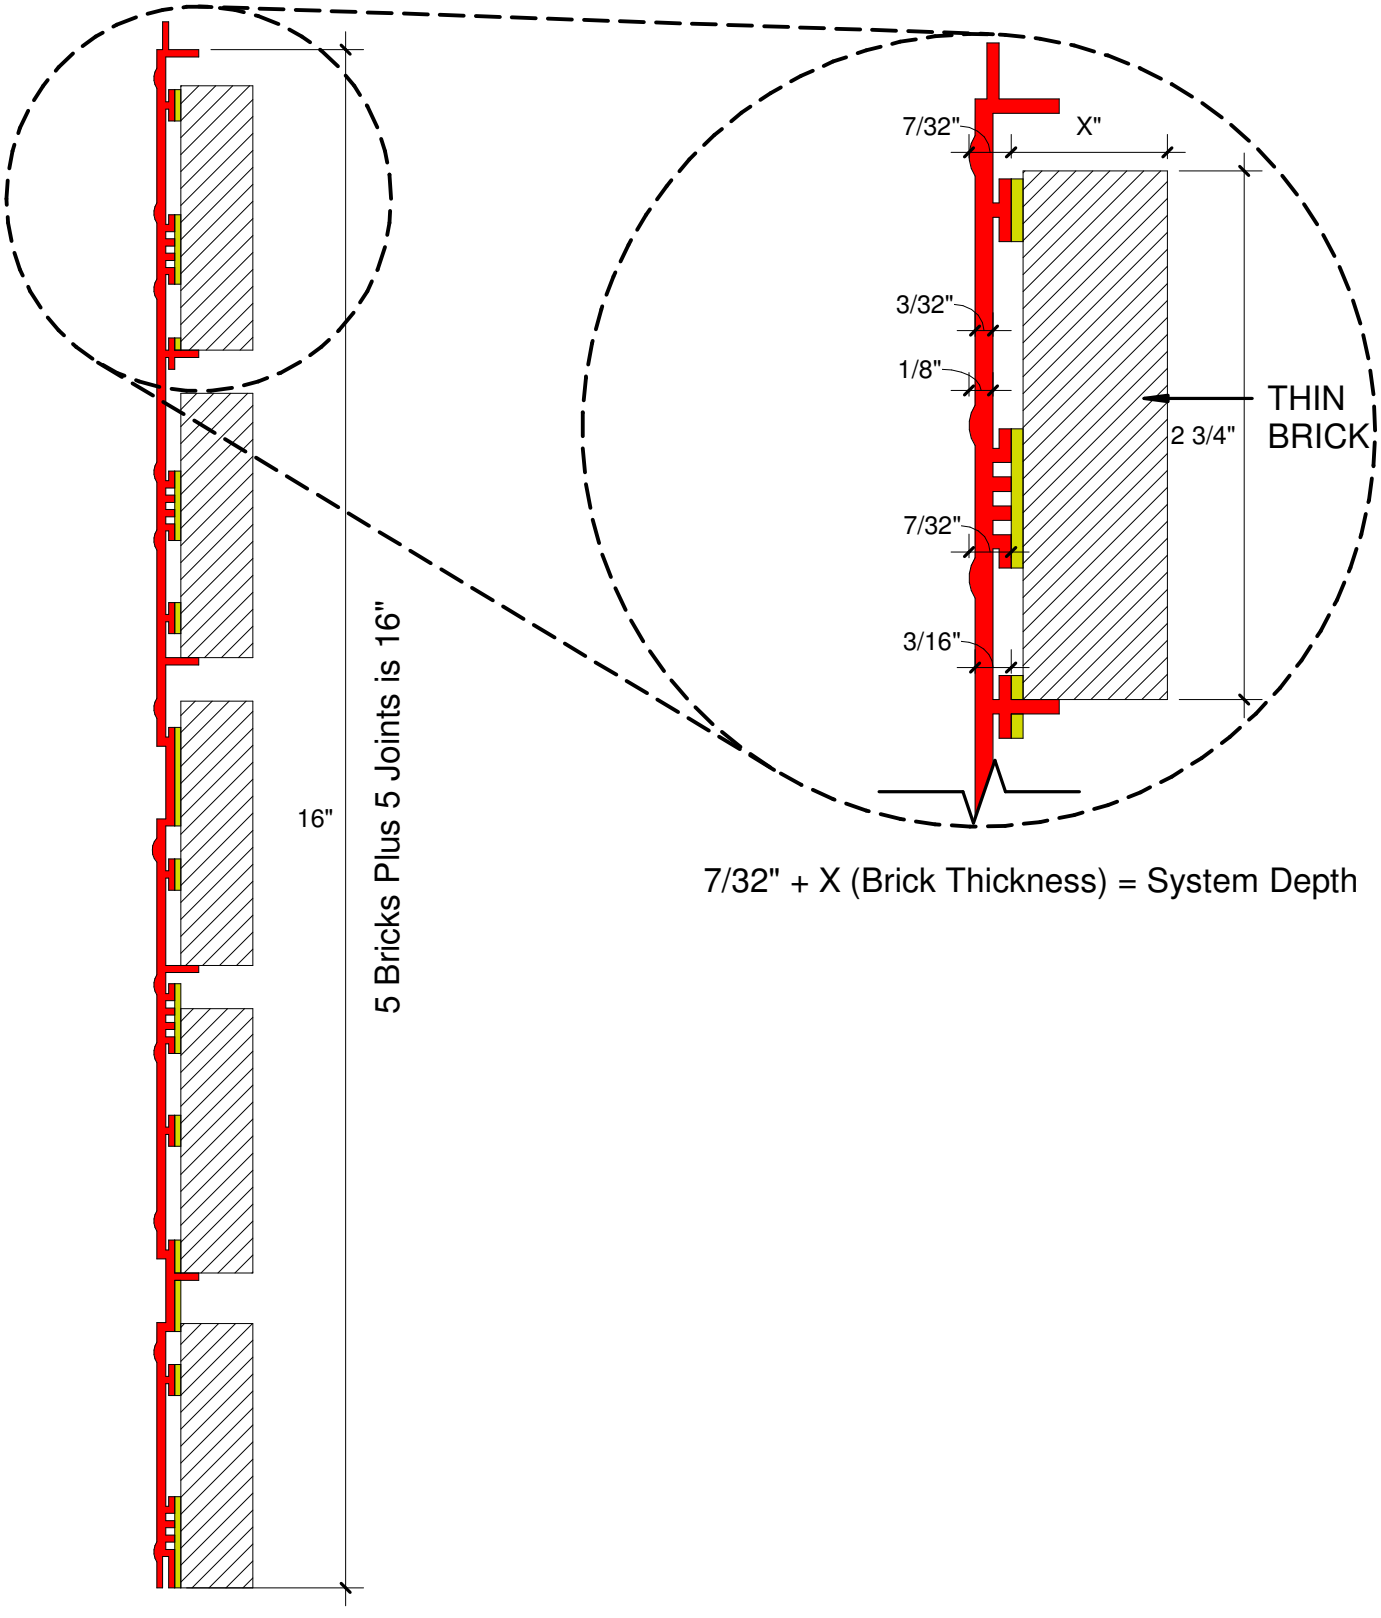



7/32" + X (Brick Thickness) = System Depth

# QUEEN / KING - PEEL N' STICK

Patent No. US 10,106,989 B2

SCALE : NOT TO SCALE

300 Sherry Lynn Lane, Sparta, WI 54656 info@speedymason.com www.speedymason.com

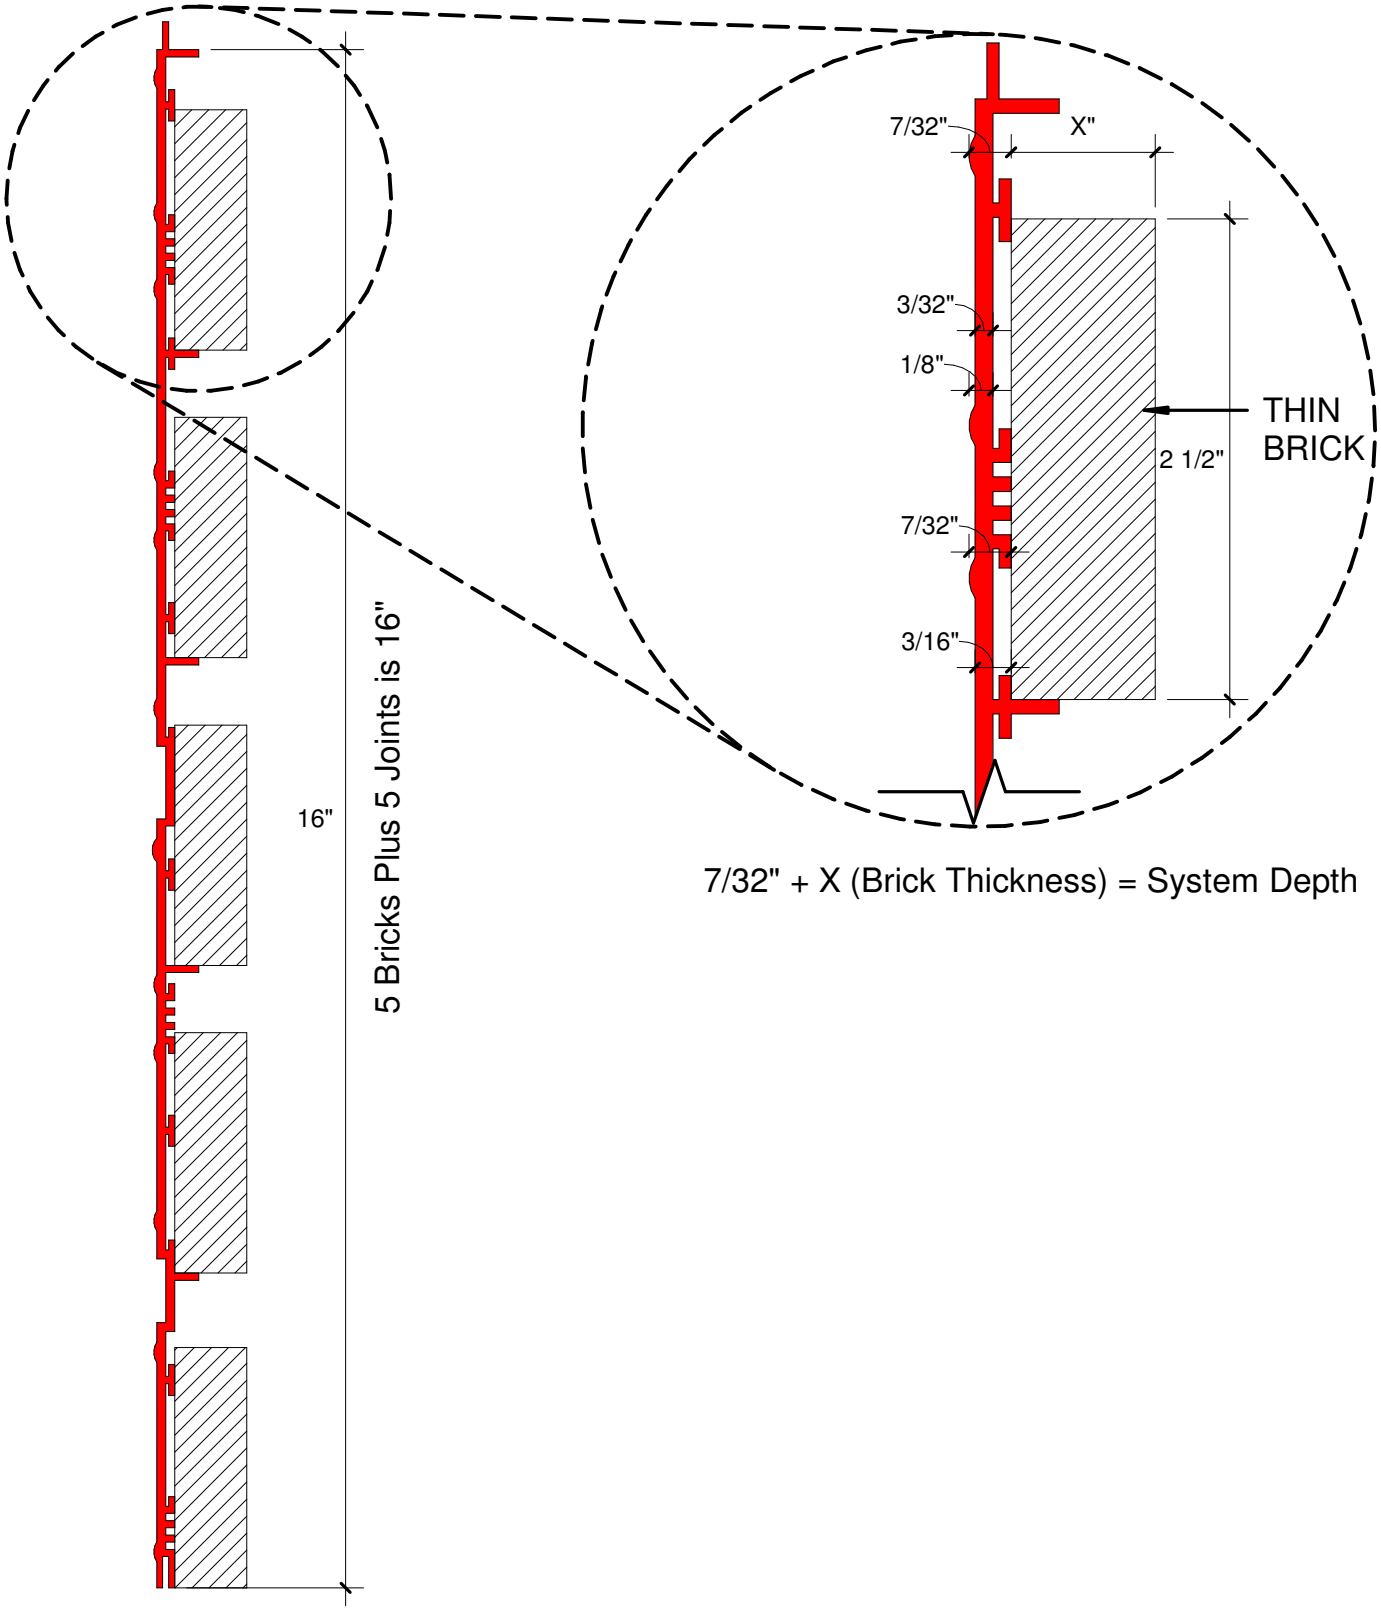



7/32" + X (Brick Thickness) = System Depth

# TUNDRA BRICK DETAIL

Patent No. US 10,106,989 B2

SCALE : NOT TO SCALE

300 Sherry Lynn Lane, Sparta, WI 54656 info@speedymason.com www.speedymason.com

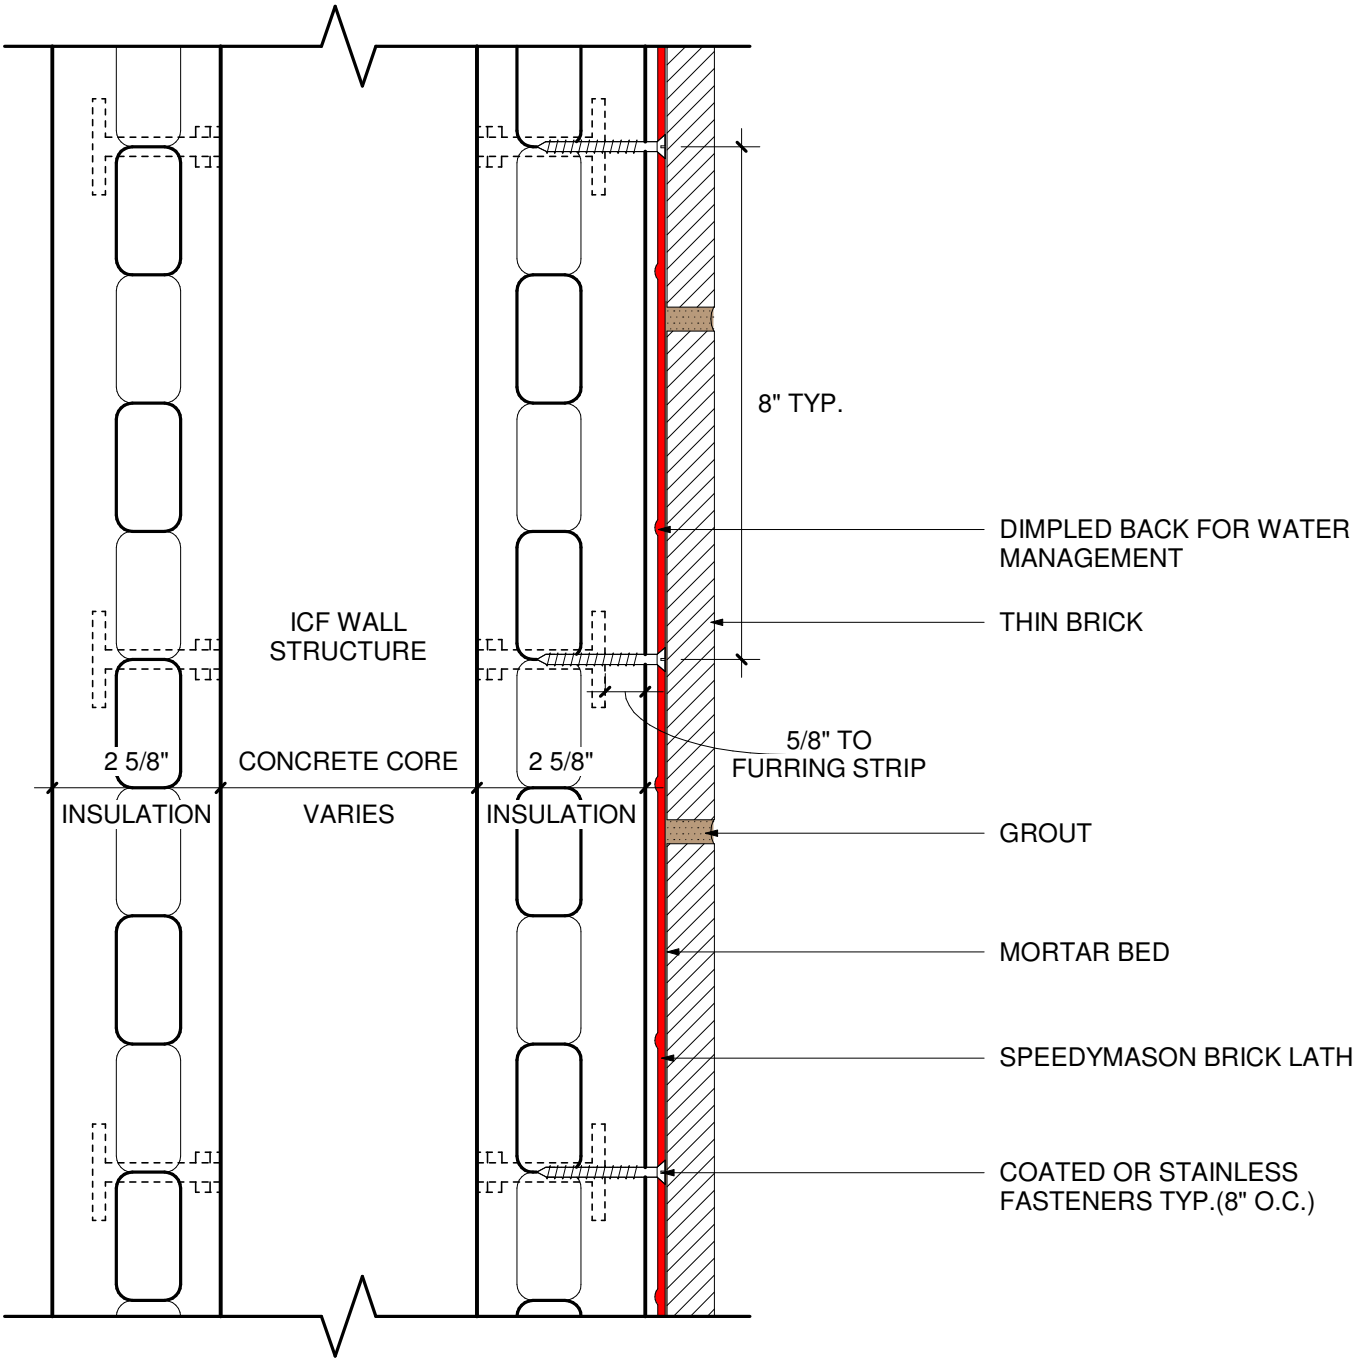



# PLAN VIEW - ICF STRUCTURE

Patent No. US 10,106,989 B2

SCALE : NOT TO SCALE

300 Sherry Lynn Lane, Sparta, WI 54656 info@speedymason.com www.speedymason.com

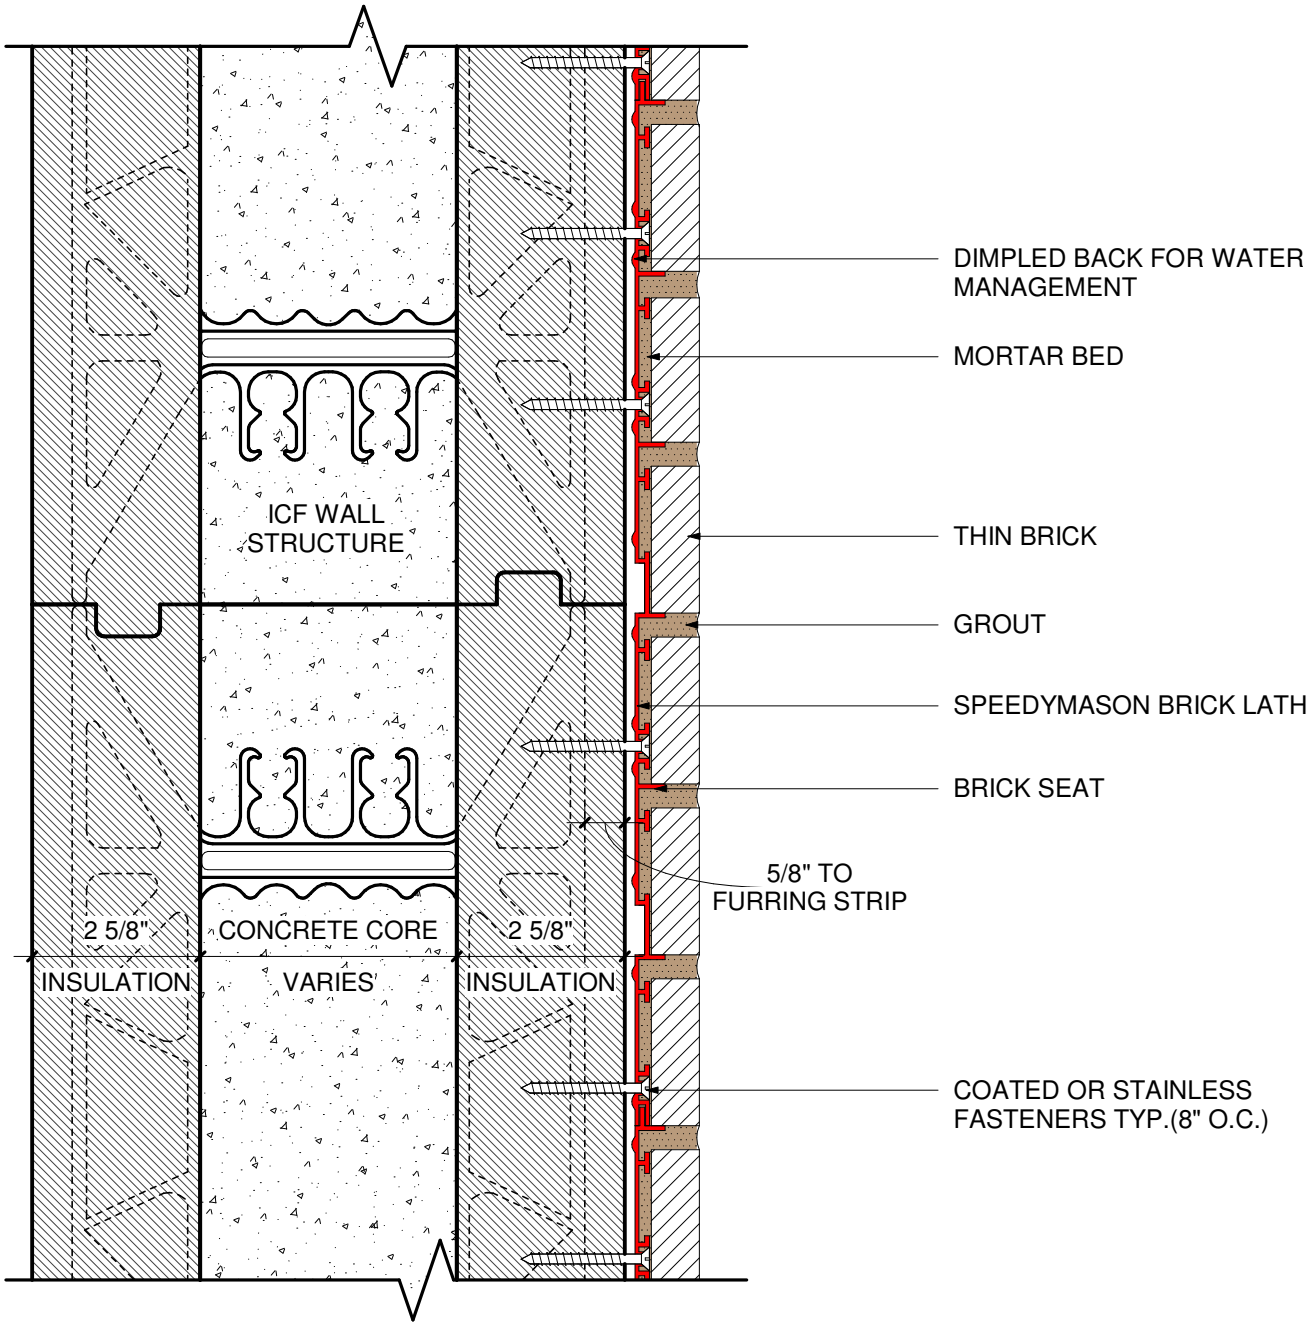



# WALL SECTION - ICF STRUCTURE

Patent No. US 10,106,989 B2

SCALE : NOT TO SCALE

300 Sherry Lynn Lane, Sparta, WI 54656 info@speedymason.com www.speedymason.com

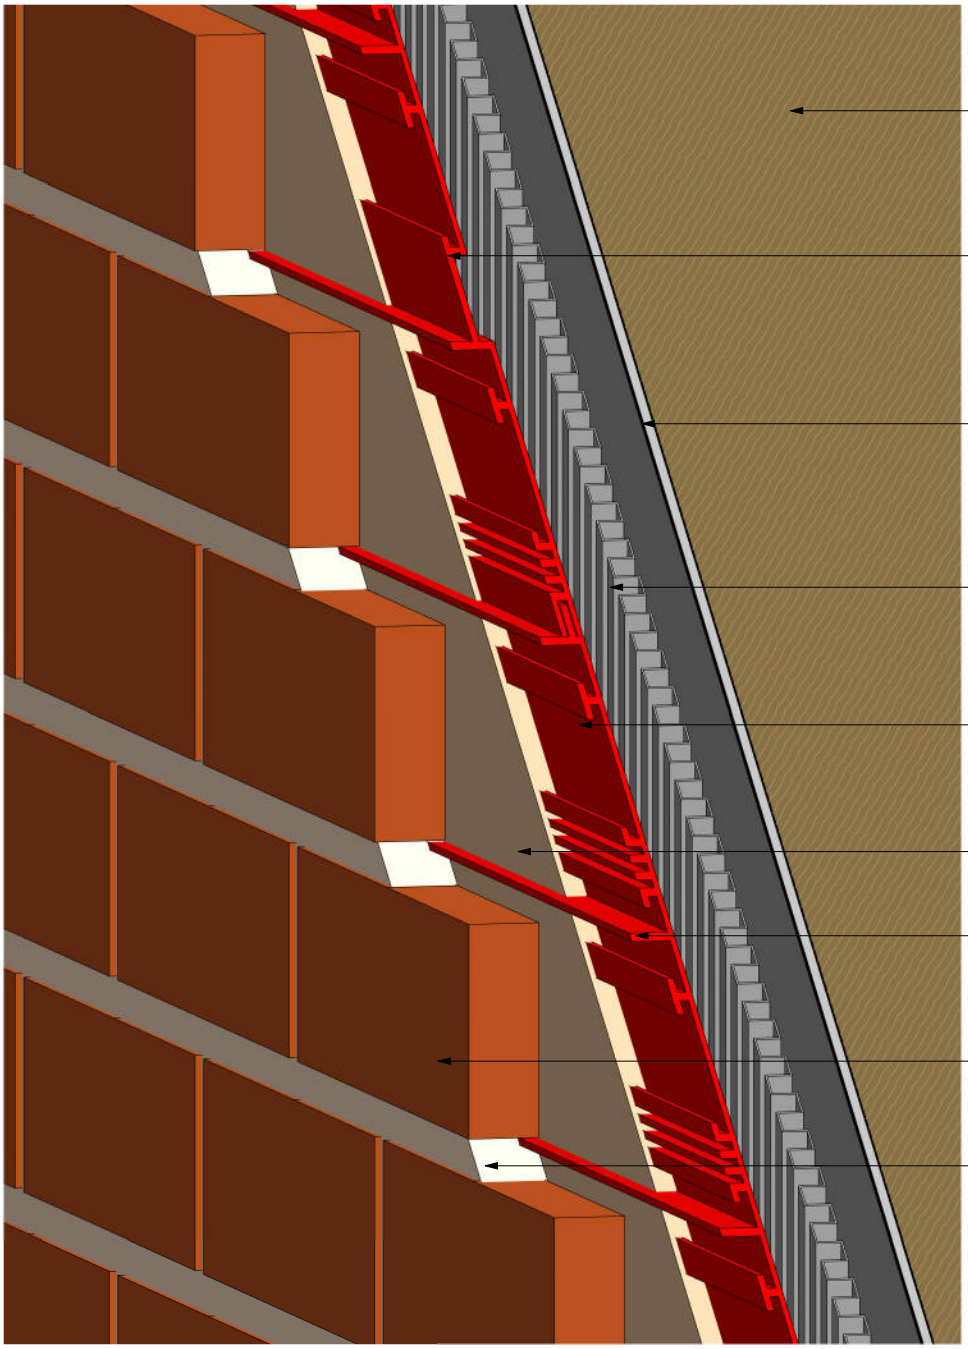



# BRICK LATH - RAINSCREEN

Patent No. US 10,106,989 B2

SCALE : NOT TO SCALE

300 Sherry Lynn Lane, Sparta, WI 54656 info@speedymason.com www.speedymason.com

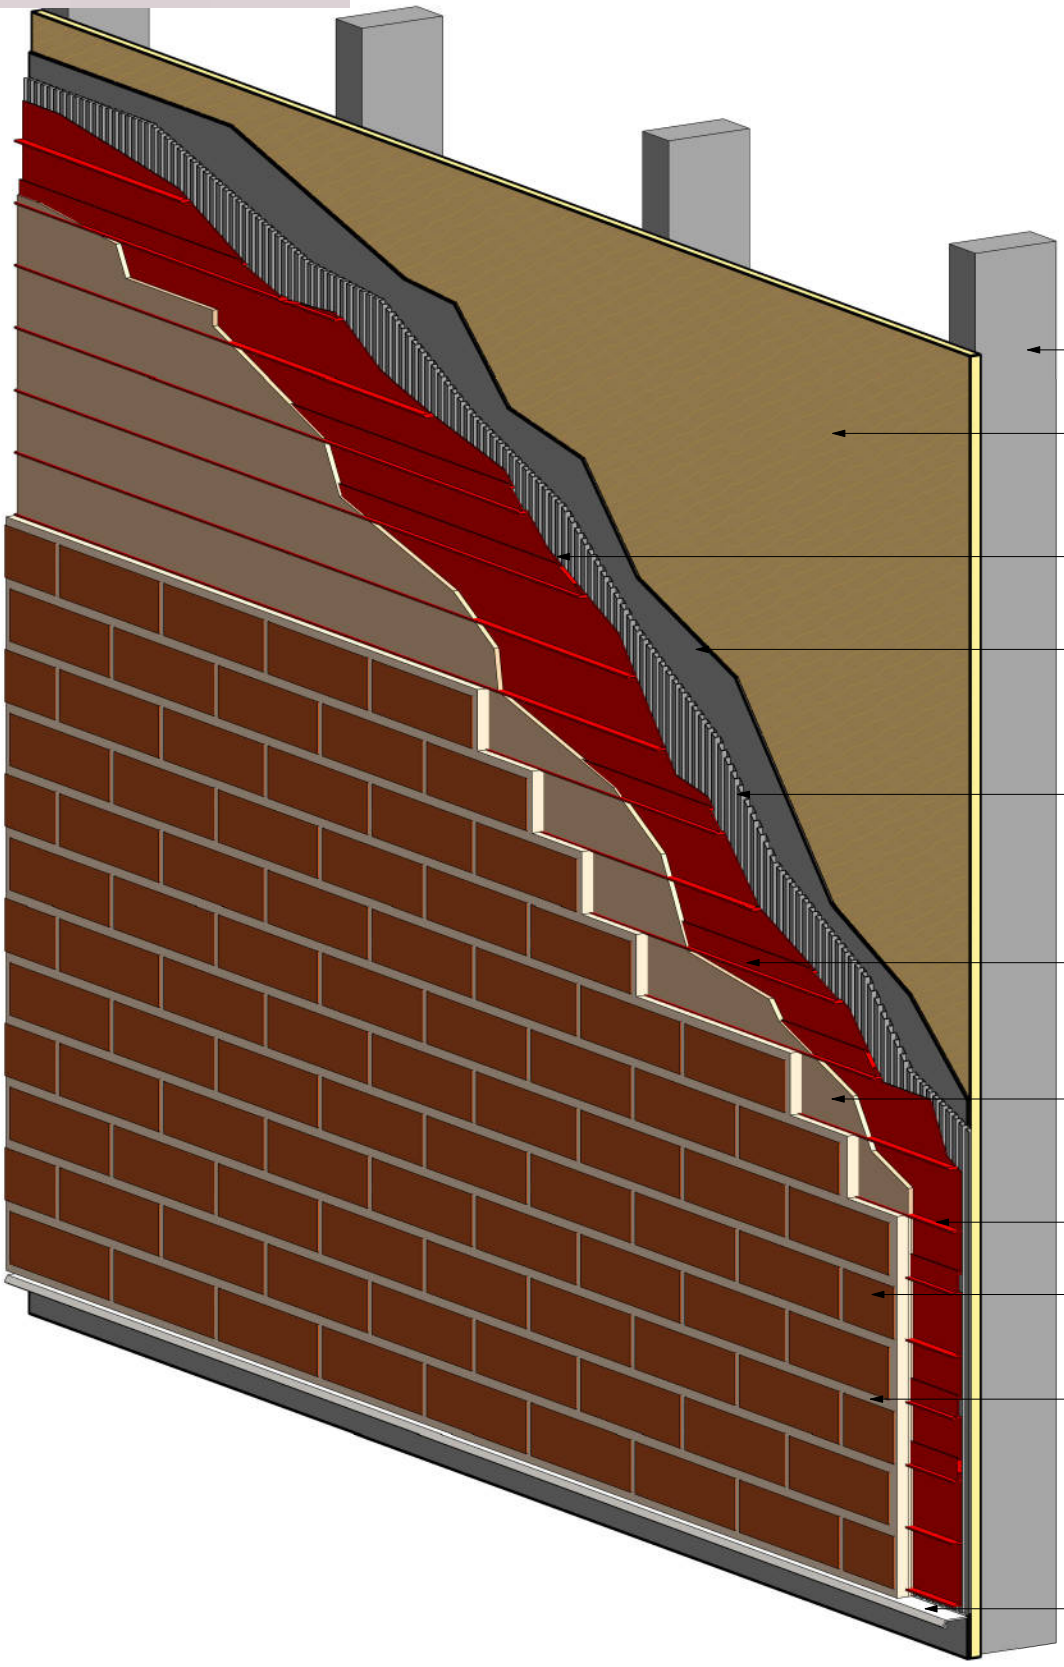


# BRICK LATH - RAINSCREEN

Patent No. US 10,106,989 B2

SCALE : NOT TO SCALE

300 Sherry Lynn Lane, Sparta, WI 54656 info@speedymason.com www.speedymason.com