
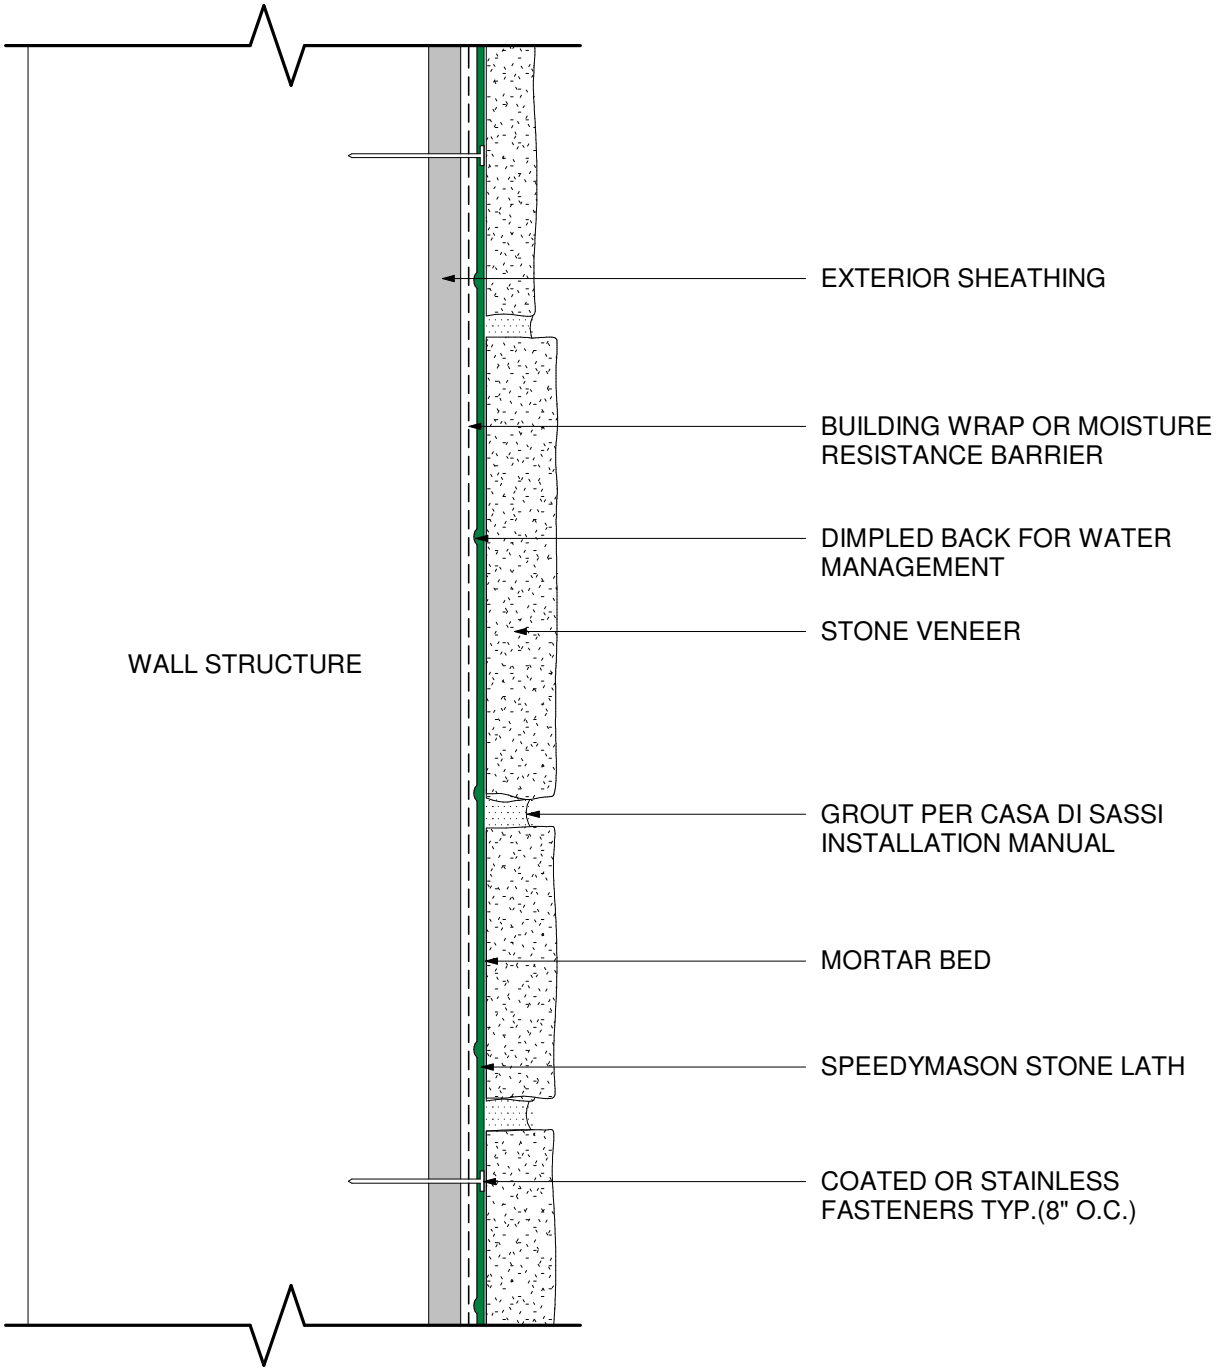


PLAN VIEW

Patent No. US 10,106,989 B2


SCALE : NOT TO SCALE

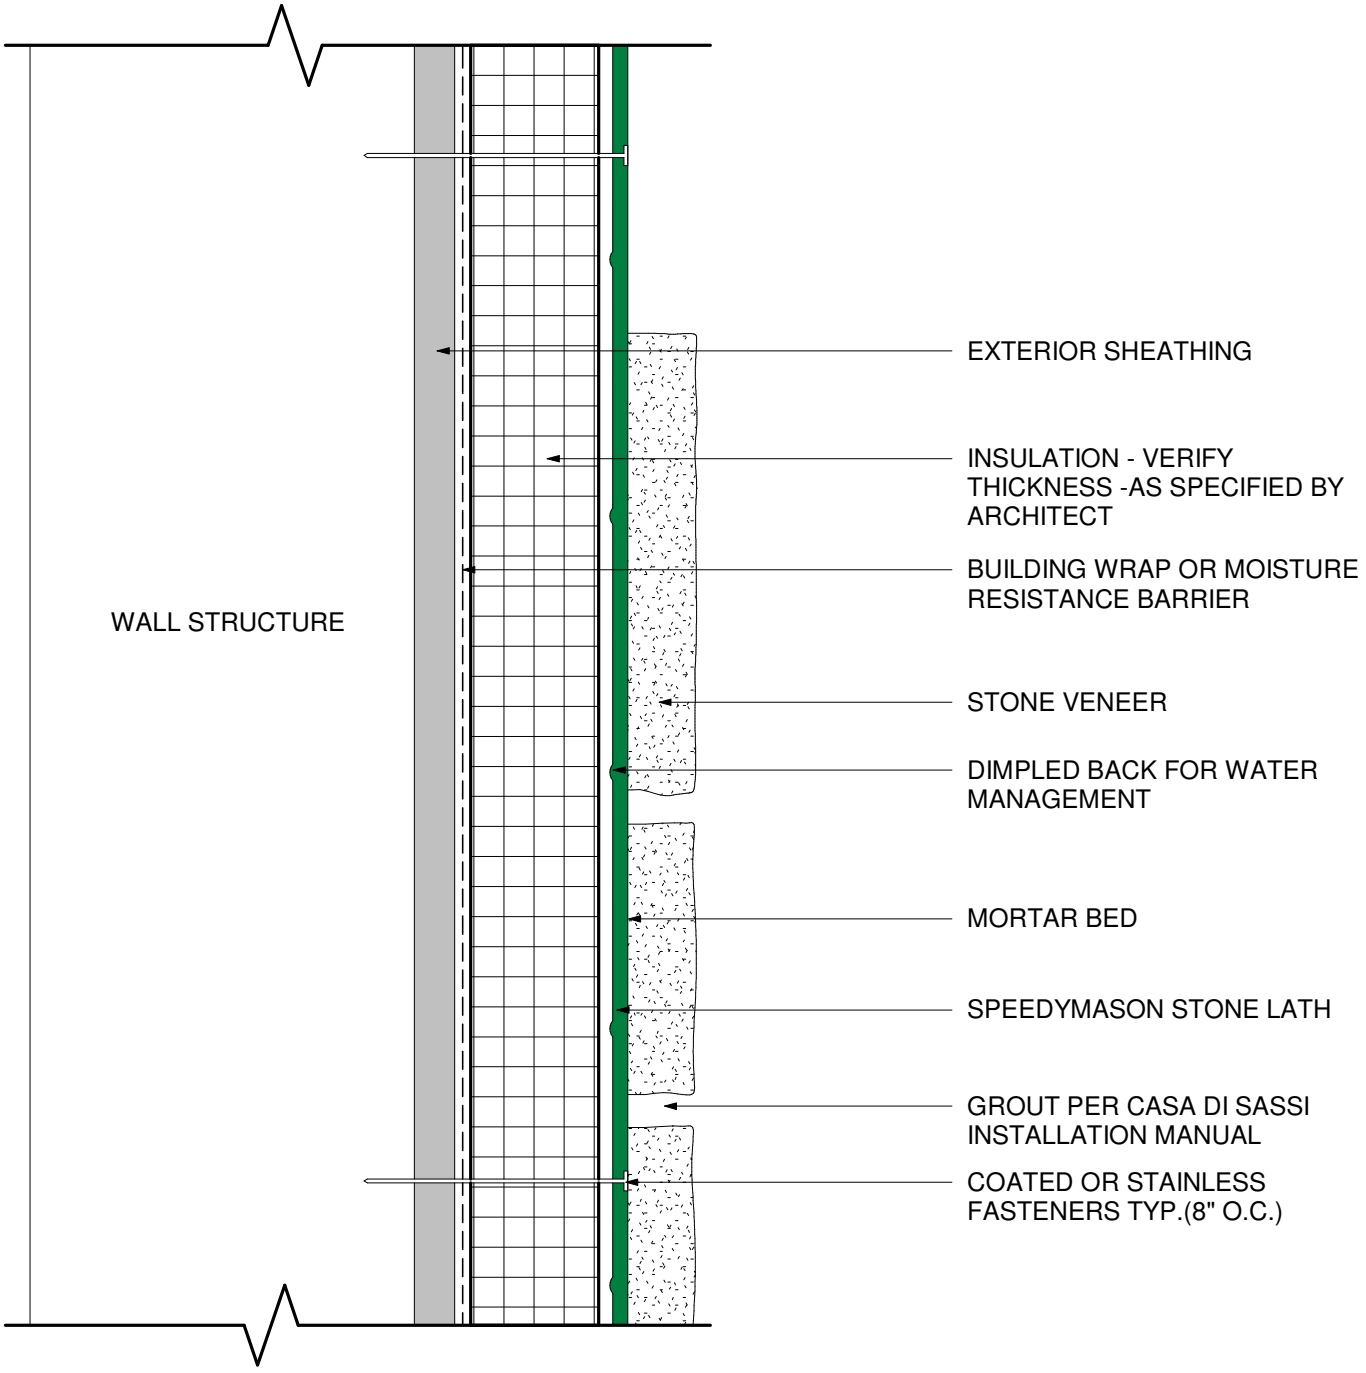

PLAN VIEW - INSULATION

Patent No. US 10,106,989 B2

SCALE : NOT TO SCALE

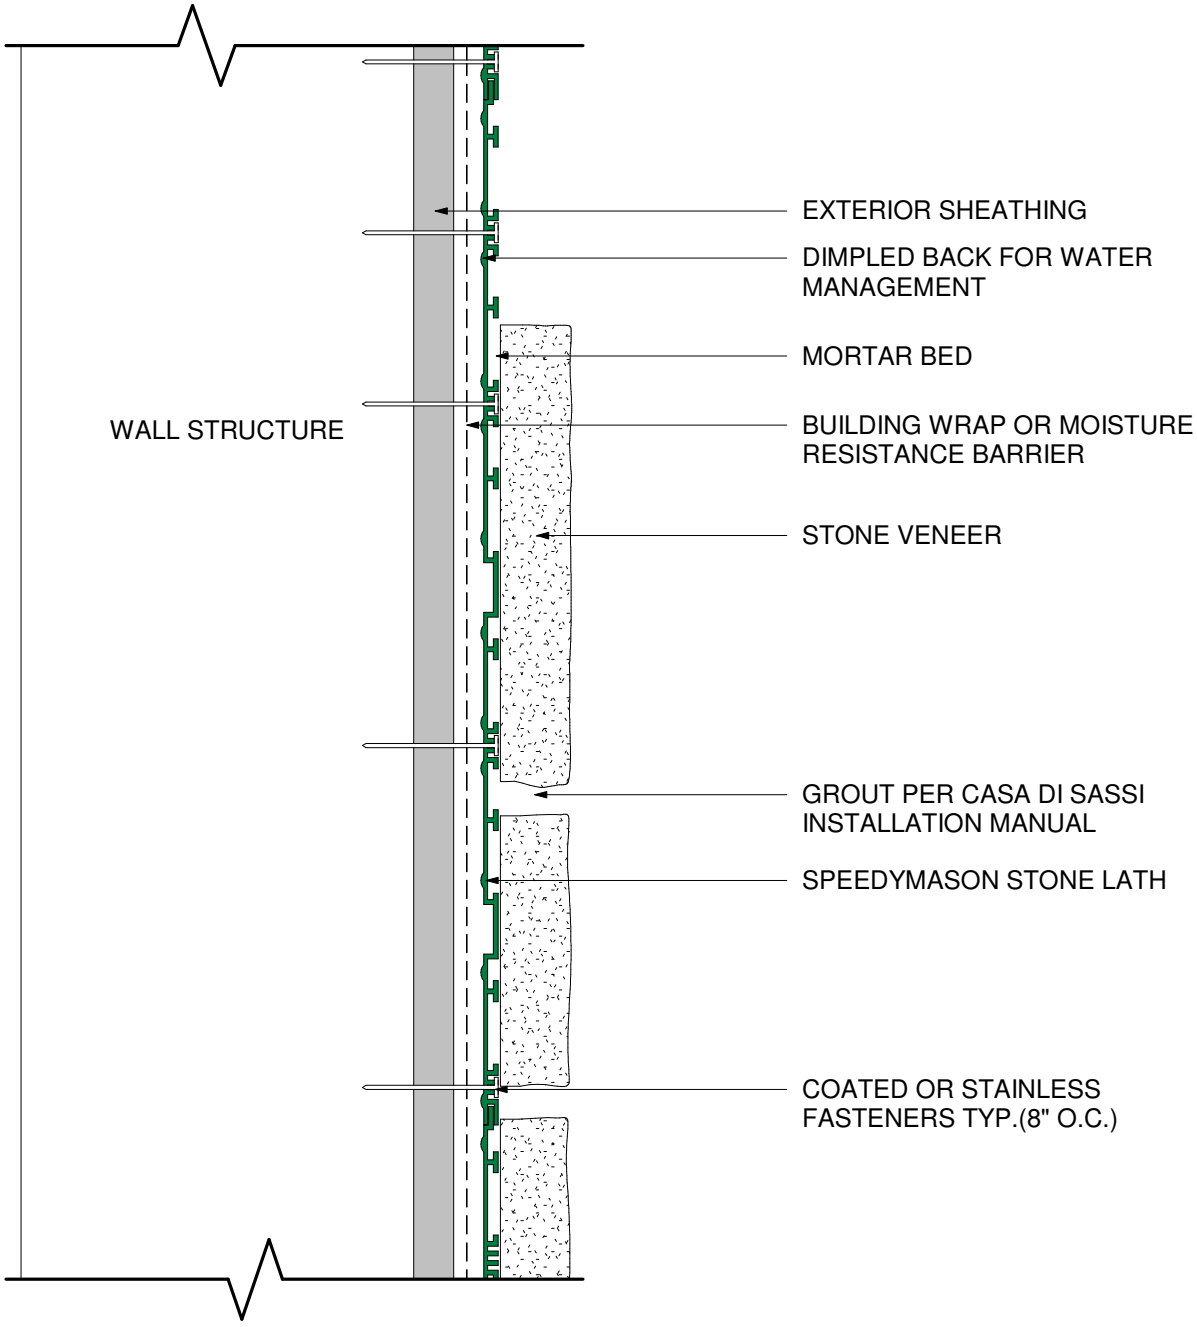


WALL SECTION

Patent No. US 10,106,989 B2

SCALE : NOT TO SCALE

300 Sherry Lynn Lane, Sparta, WI 54656 info@speedymason.com www.speedymason.com

EXPERIENCE THE THIN BRICK REVOLUTION

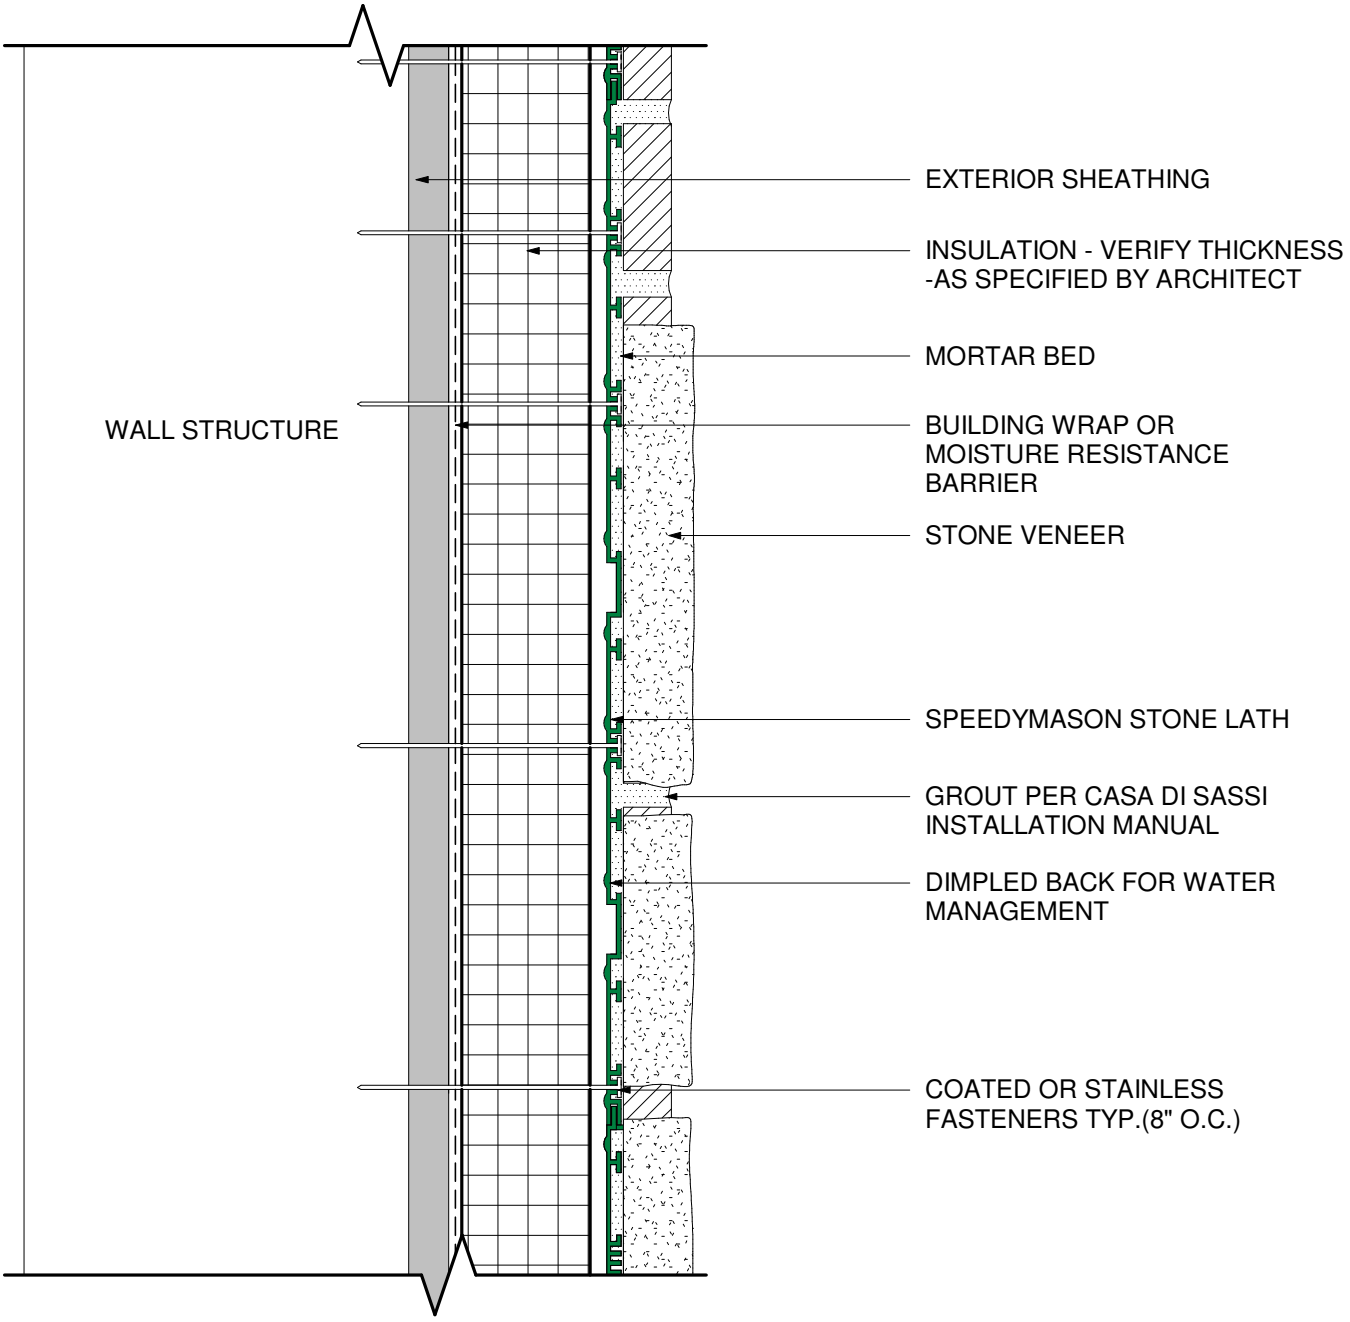


WALL SECTION - INSULATION

Patent No. US 10,106,989 B2

SCALE : NOT TO SCALE

300 Sherry Lynn Lane, Sparta, WI 54656 info@speedymason.com www.speedymason.com

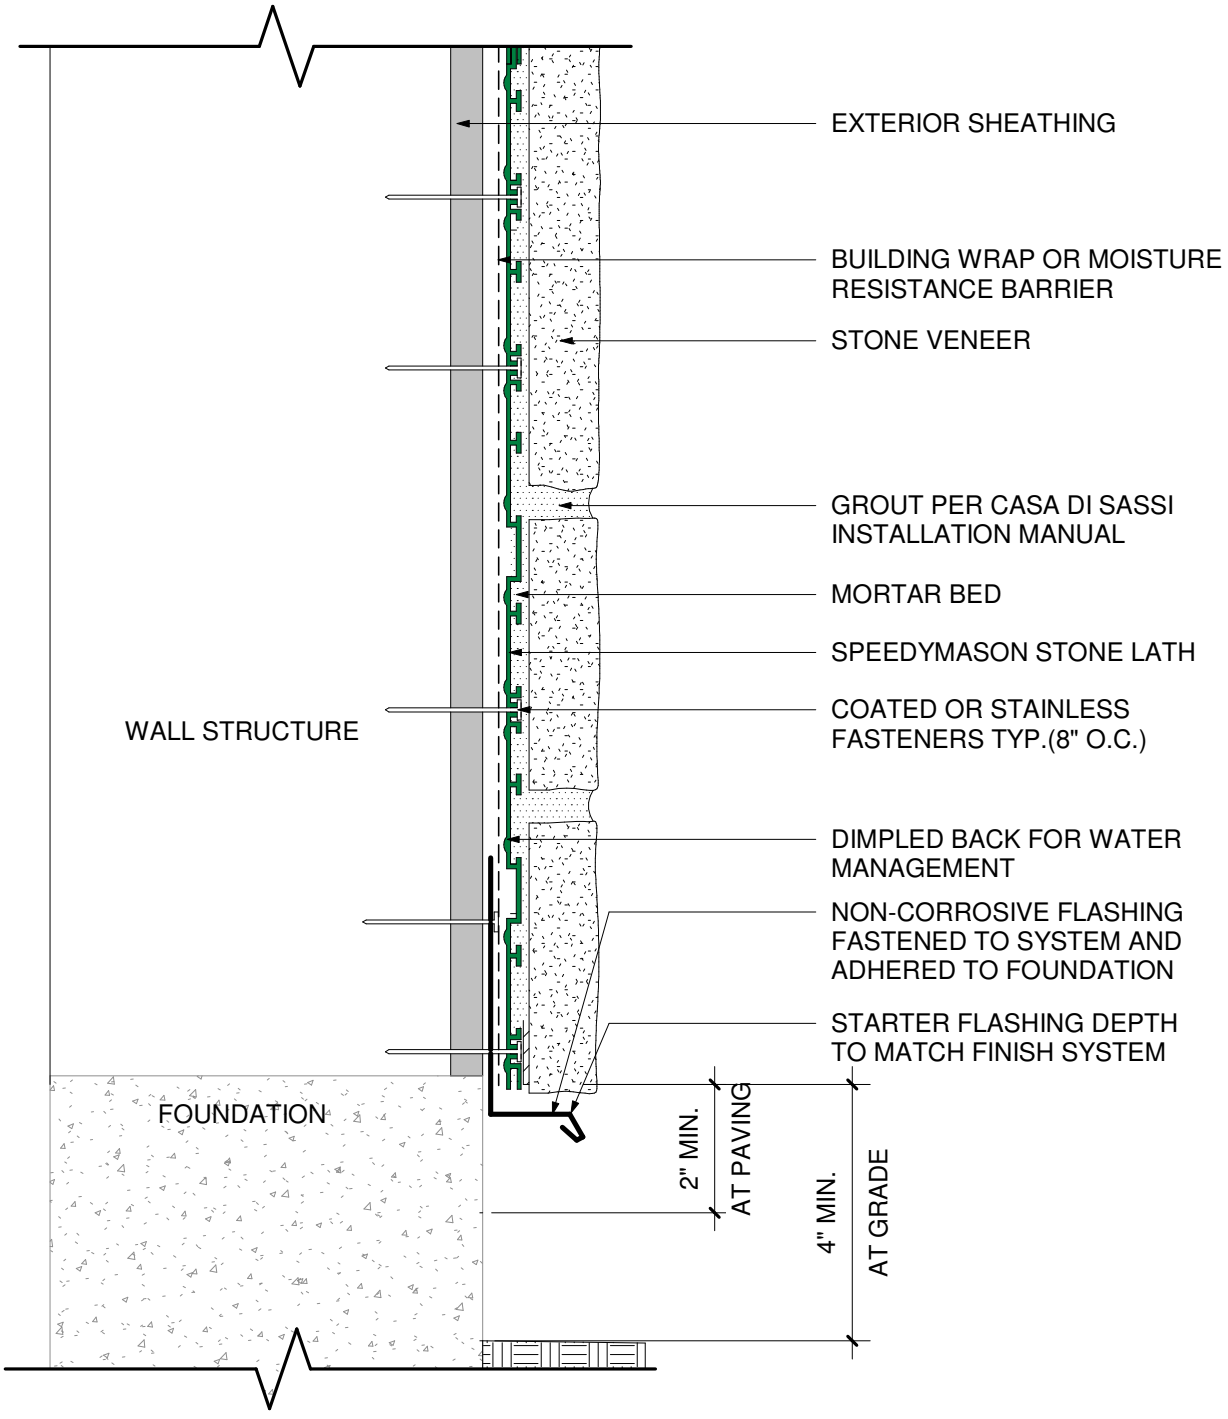


WALL SECTION - BASE

Patent No. US 10,106,989 B2

SCALE : NOT TO SCALE

300 Sherry Lynn Lane, Sparta, WI 54656 info@speedymason.com www.speedymason.com

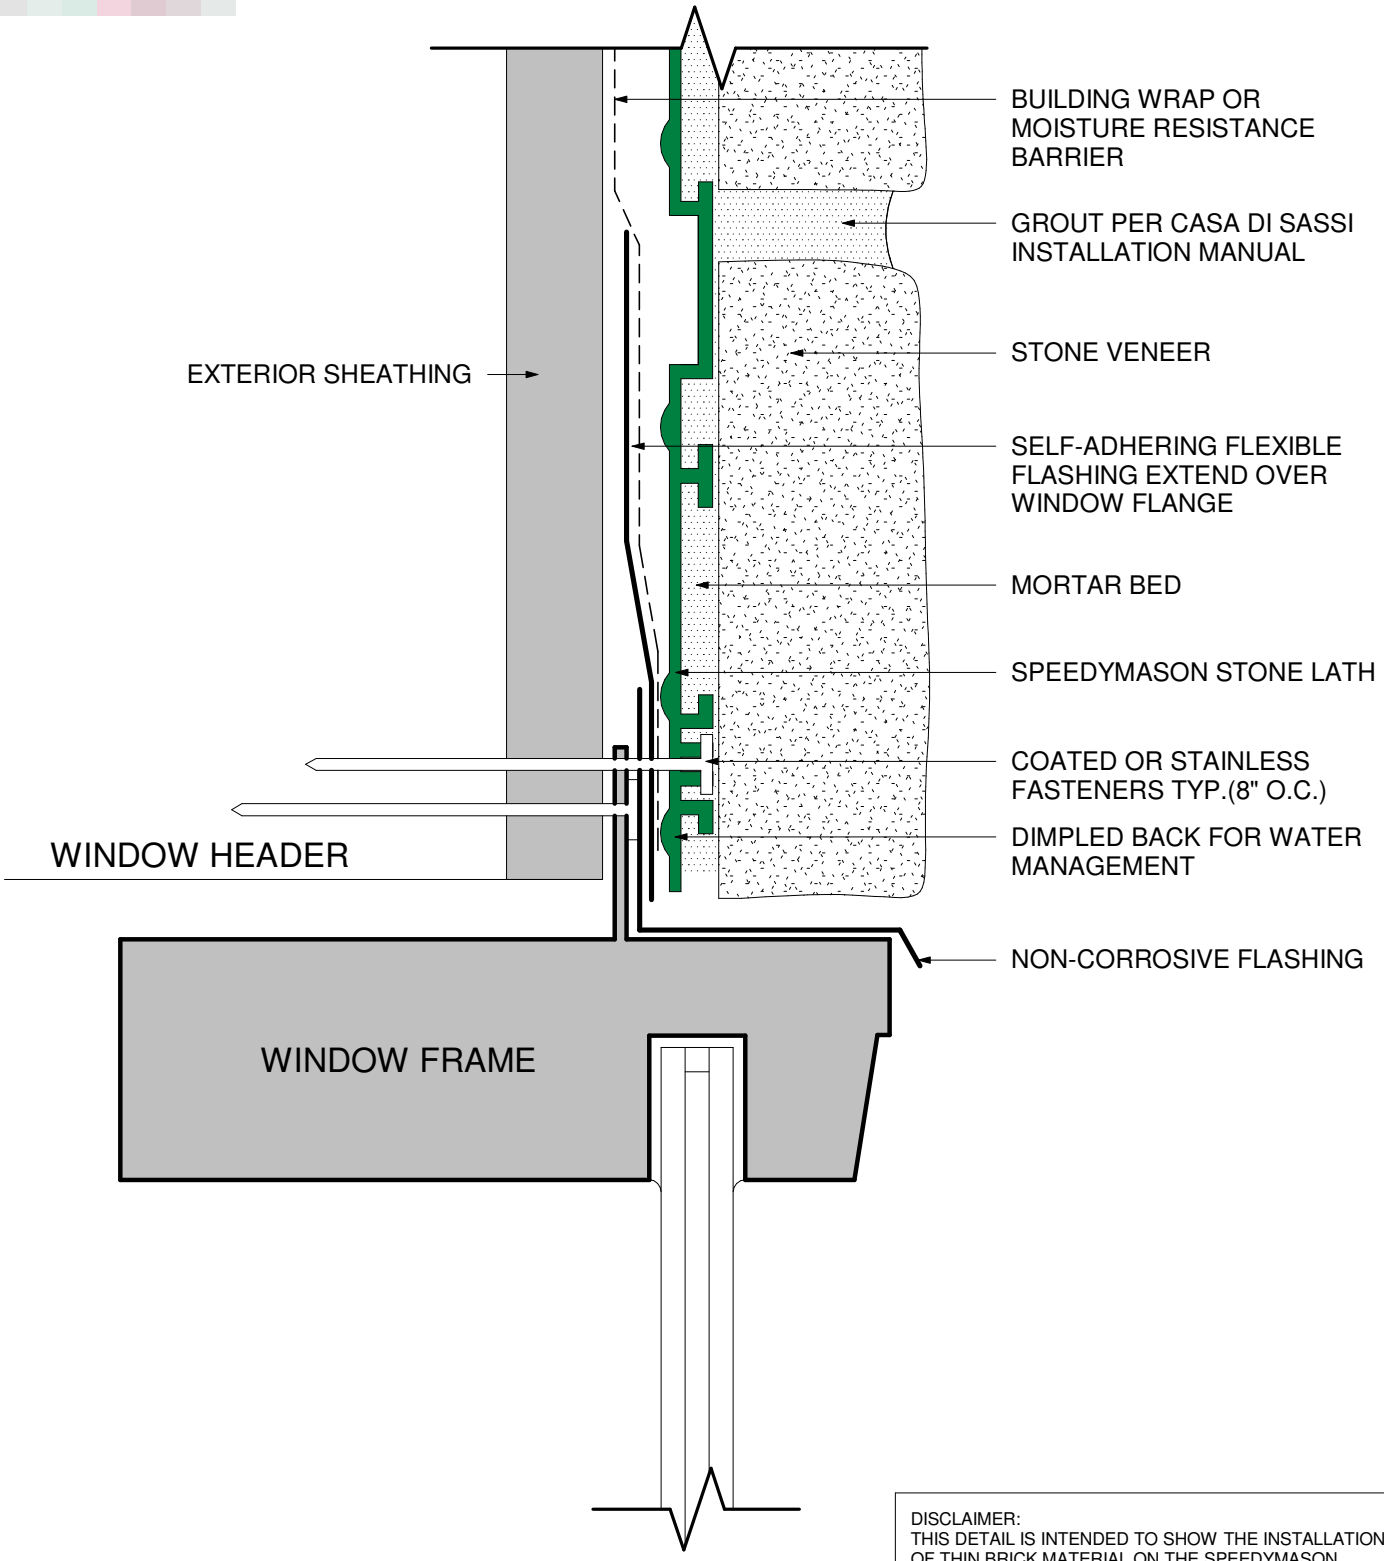


DISCLAIMER:
THIS DETAIL IS INTENDED TO SHOW THE INSTALLATION OF THIN BRICK MATERIAL ON THE SPEEDYMASON PANEL SYSTEM. VERIFY INSTALLATION DETAILS WITH WINDOW MANUFACTURER FOR PROPER FLASHING AND OTHER INSTALLATION REQUIREMENTS.

FLANGED WINDOW HEAD

Patent No. US 10,106,989 B2

SCALE : NOT TO SCALE

300 Sherry Lynn Lane, Sparta, WI 54656 info@speedymason.com www.speedymason.com

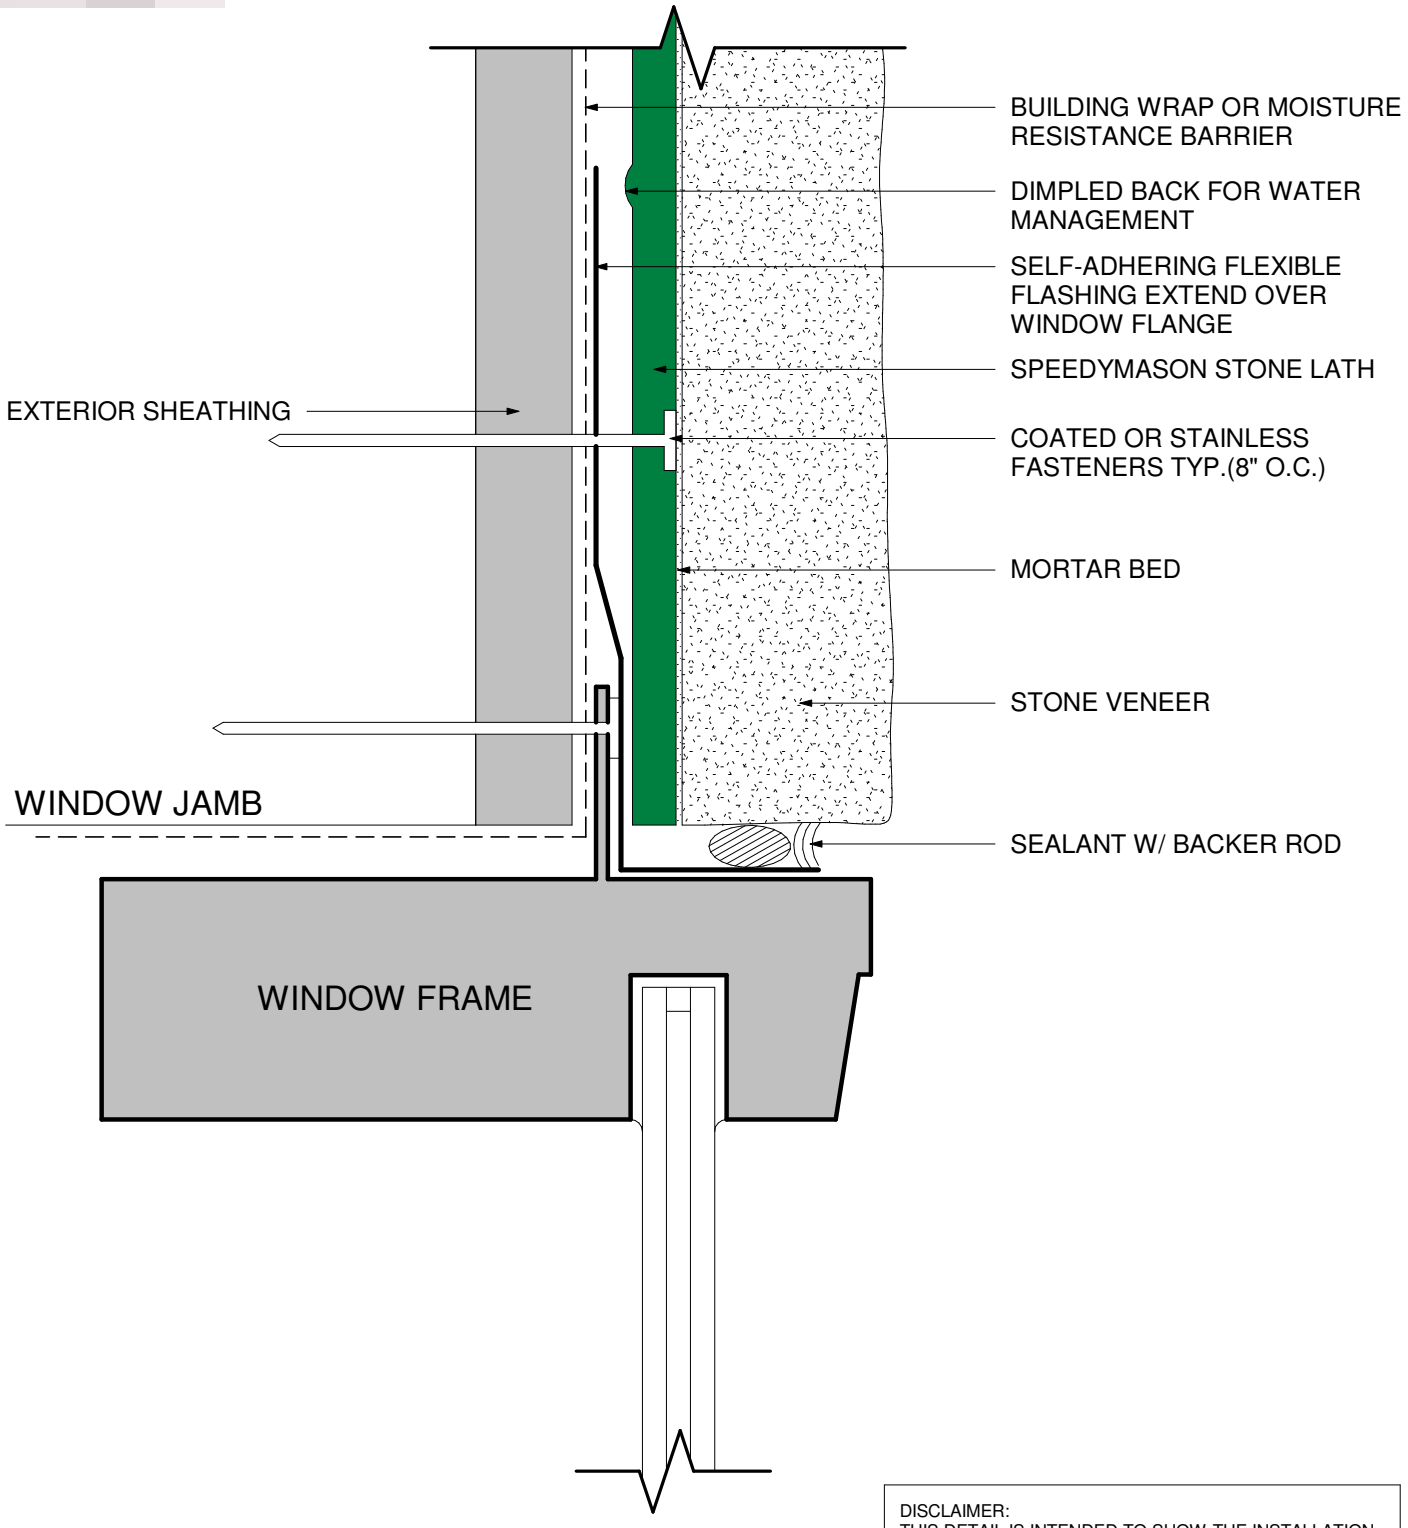


DISCLAIMER:
THIS DETAIL IS INTENDED TO SHOW THE INSTALLATION OF THIN BRICK MATERIAL ON THE SPEEDYMASON PANEL SYSTEM. VERIFY INSTALLATION DETAILS WITH WINDOW MANUFACTURER FOR PROPER FLASHING AND OTHER INSTALLATION REQUIREMENTS.

FLANGED WINDOW JAMB

Patent No. US 10,106,989 B2

SCALE : NOT TO SCALE

300 Sherry Lynn Lane, Sparta, WI 54656 info@speedymason.com www.speedymason.com

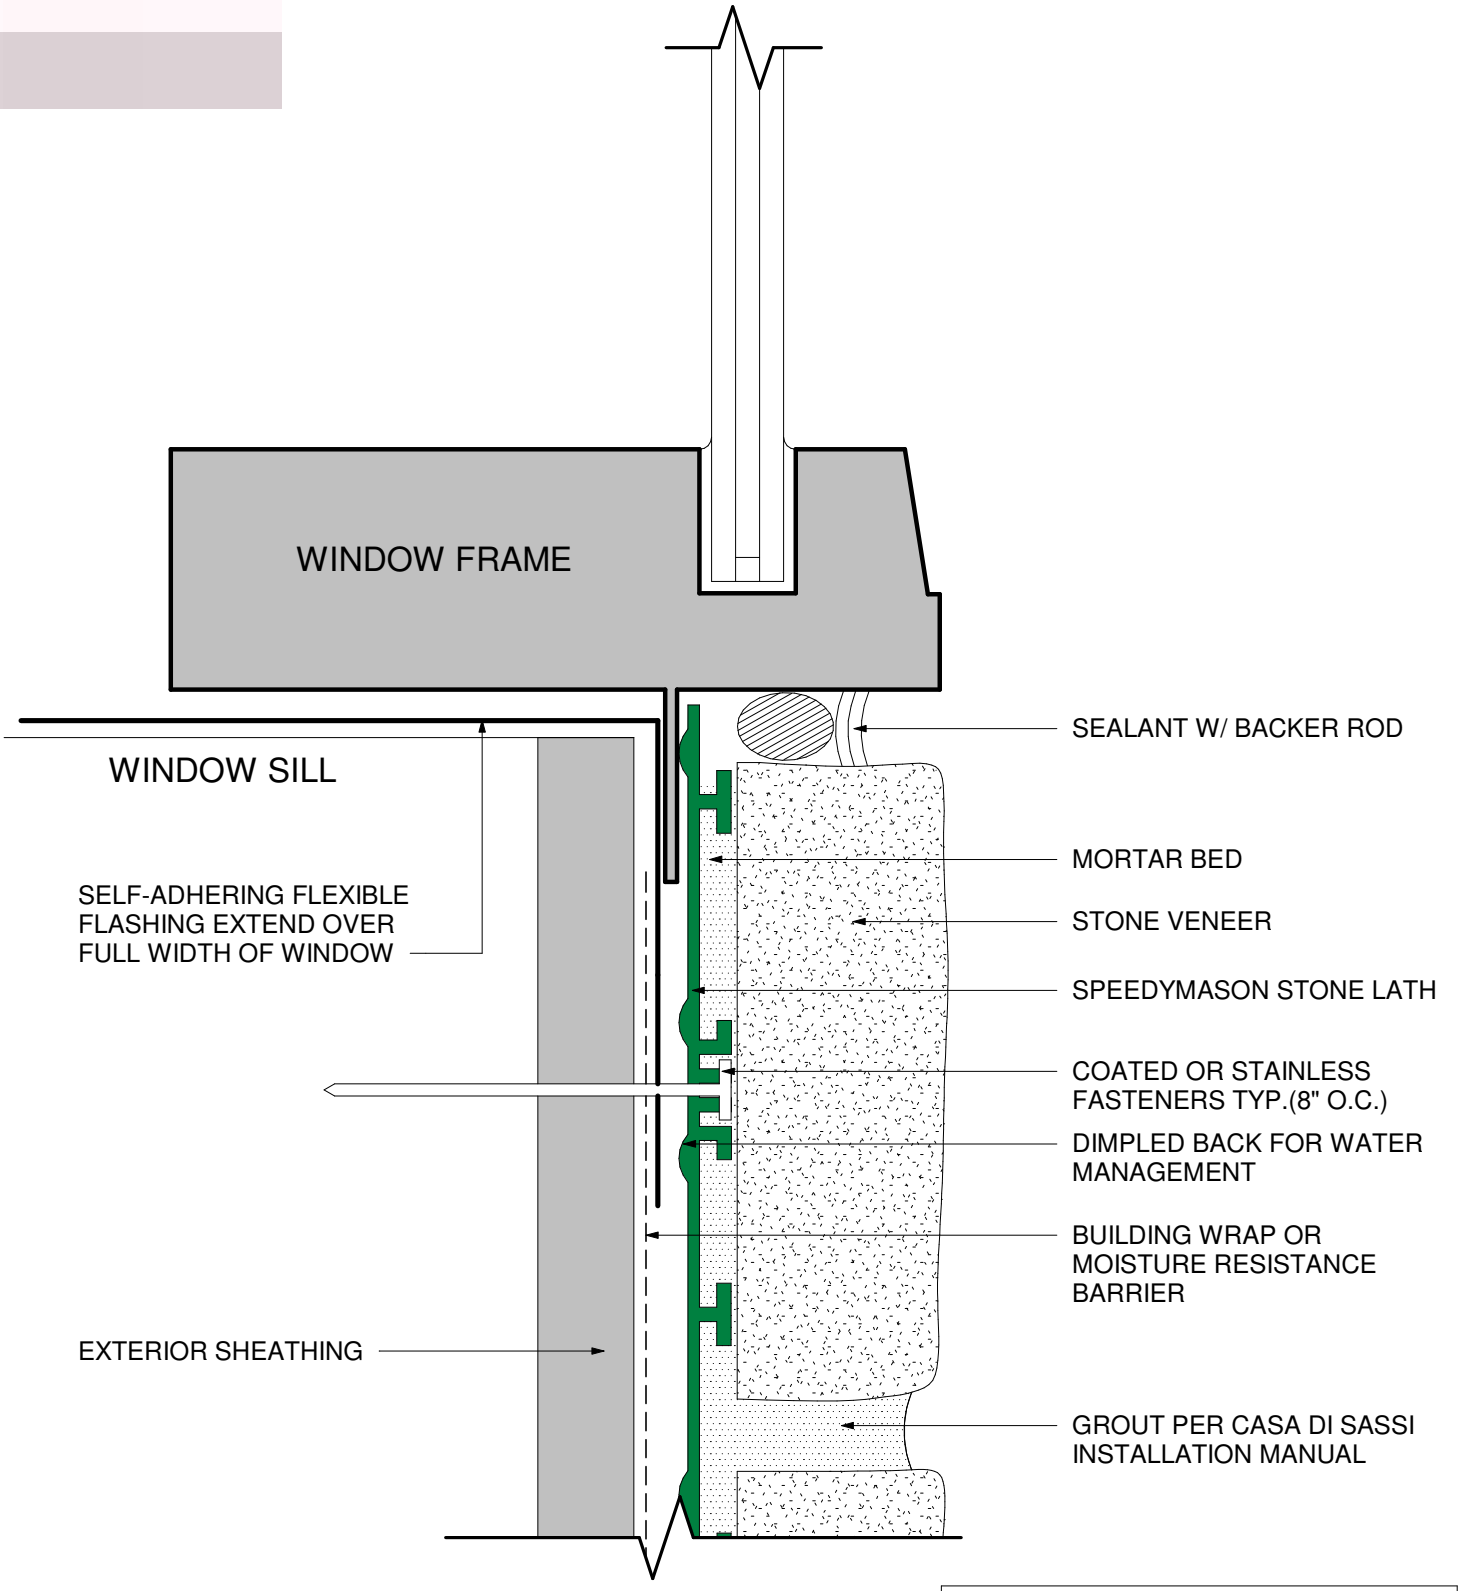


DISCLAIMER:
THIS DETAIL IS INTENDED TO SHOW THE INSTALLATION OF THIN BRICK MATERIAL ON THE SPEEDYMASON PANEL SYSTEM. VERIFY INSTALLATION DETAILS WITH WINDOW MANUFACTURER FOR PROPER FLASHING AND OTHER INSTALLATION REQUIREMENTS.

FLANGED WINDOW SILL

Patent No. US 10,106,989 B2

SCALE : NOT TO SCALE

300 Sherry Lynn Lane, Sparta, WI 54656 info@speedymason.com www.speedymason.com

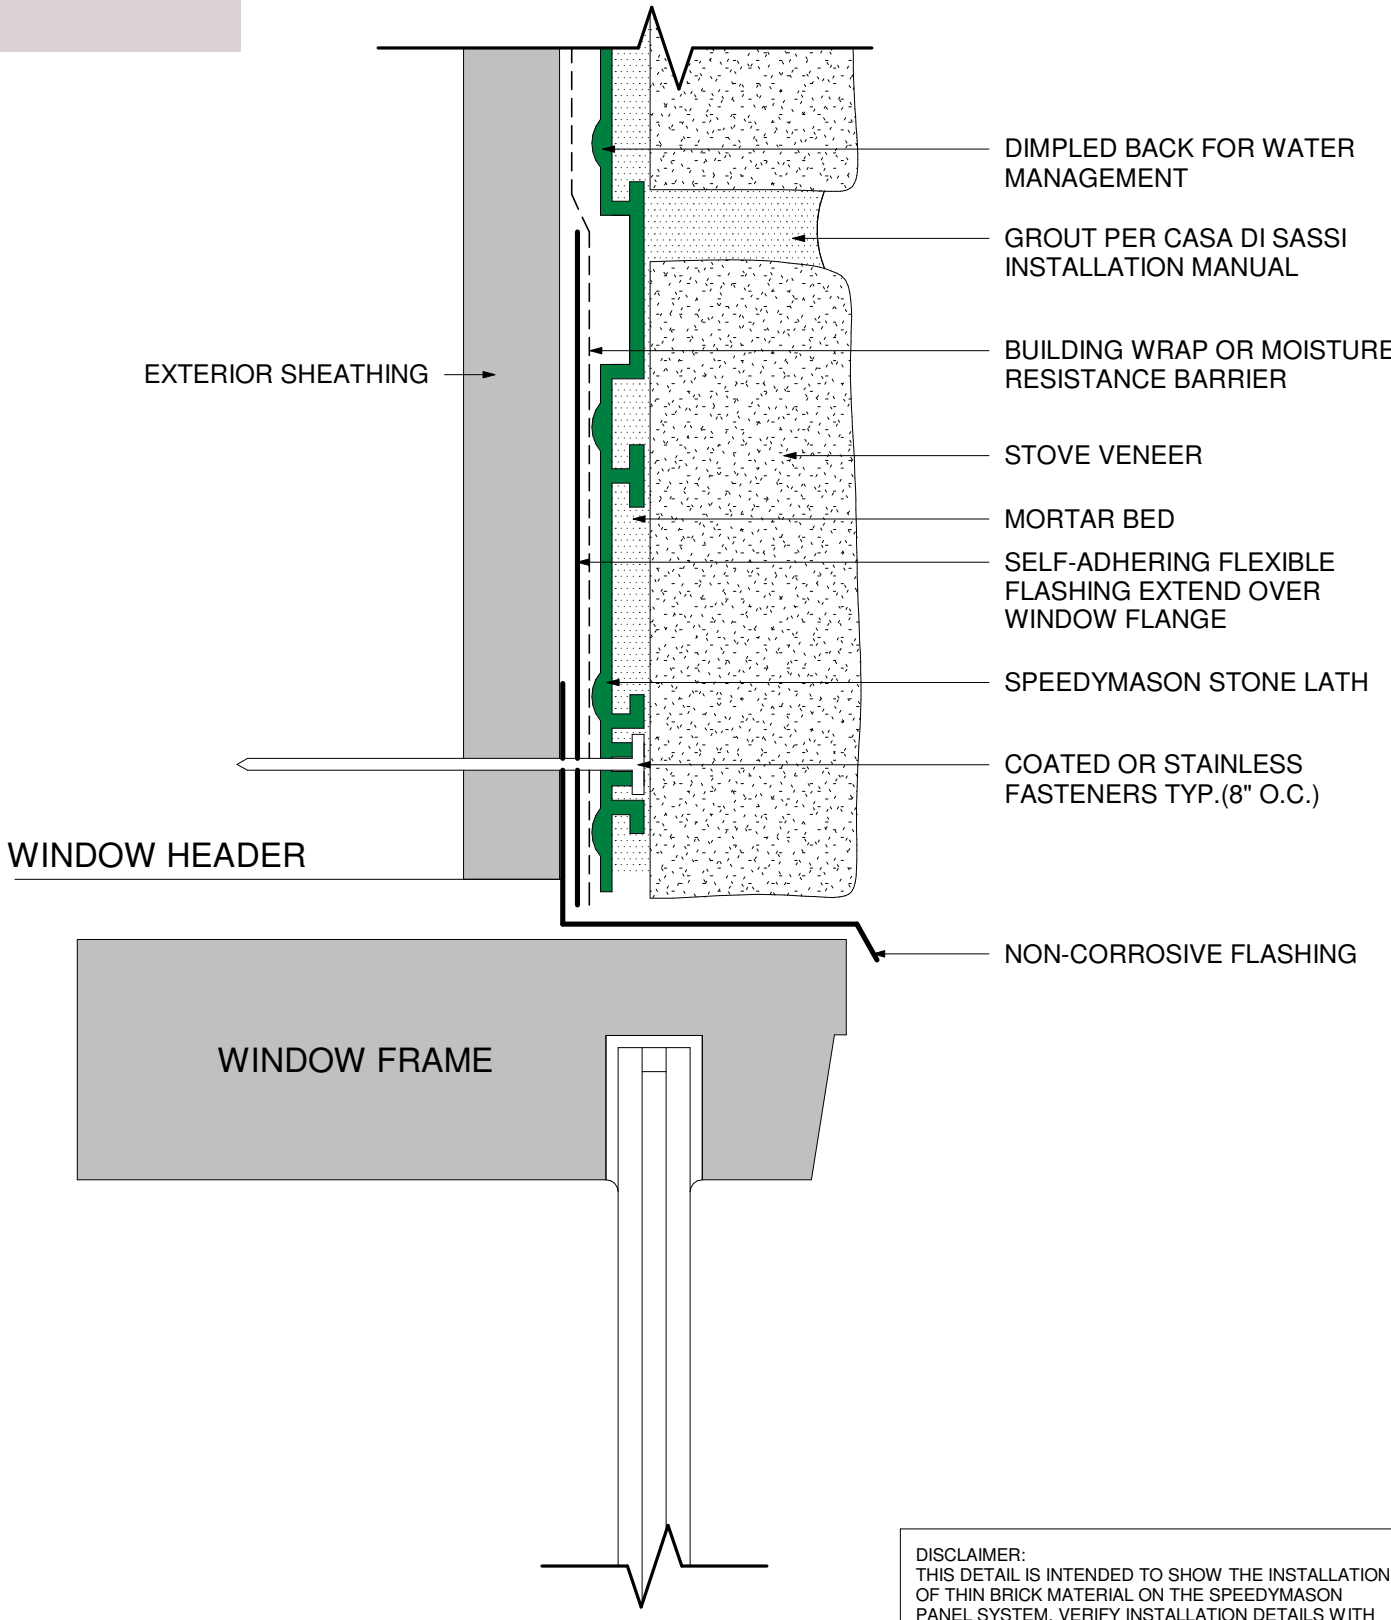


DISCLAIMER:
THIS DETAIL IS INTENDED TO SHOW THE INSTALLATION OF THIN BRICK MATERIAL ON THE SPEEDYMASON PANEL SYSTEM. VERIFY INSTALLATION DETAILS WITH WINDOW MANUFACTURER FOR PROPER FLASHING AND OTHER INSTALLATION REQUIREMENTS.

FLUSH WINDOW HEAD

Patent No. US 10,106,989 B2

SCALE : NOT TO SCALE

300 Sherry Lynn Lane, Sparta, WI 54656 info@speedymason.com www.speedymason.com

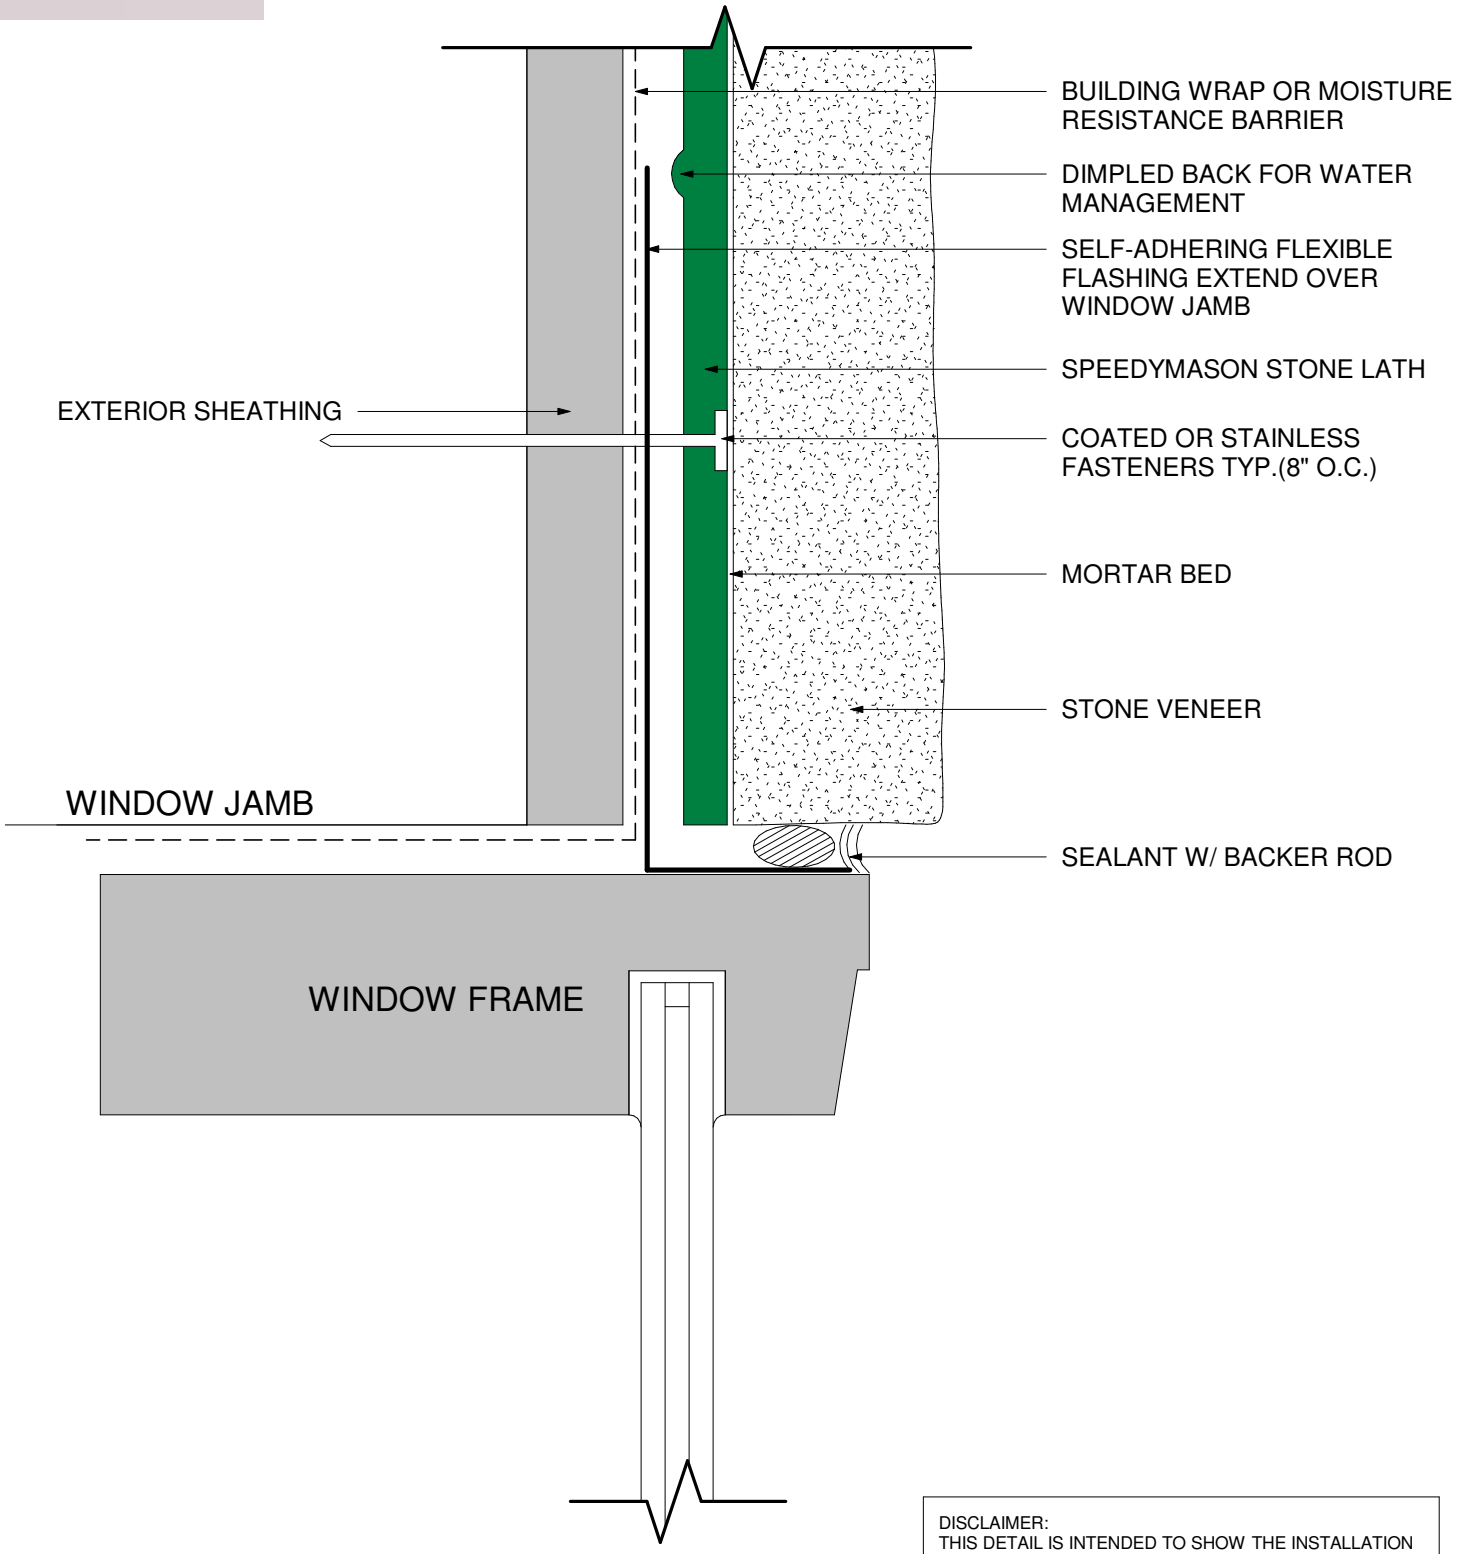


DISCLAIMER:
THIS DETAIL IS INTENDED TO SHOW THE INSTALLATION OF THIN BRICK MATERIAL ON THE SPEEDYMASON PANEL SYSTEM. VERIFY INSTALLATION DETAILS WITH WINDOW MANUFACTURER FOR PROPER FLASHING AND OTHER INSTALLATION REQUIREMENTS.

FLUSH WINDOW JAMB

Patent No. US 10,106,989 B2

SCALE : NOT TO SCALE

300 Sherry Lynn Lane, Sparta, WI 54656 info@speedymason.com www.speedymason.com

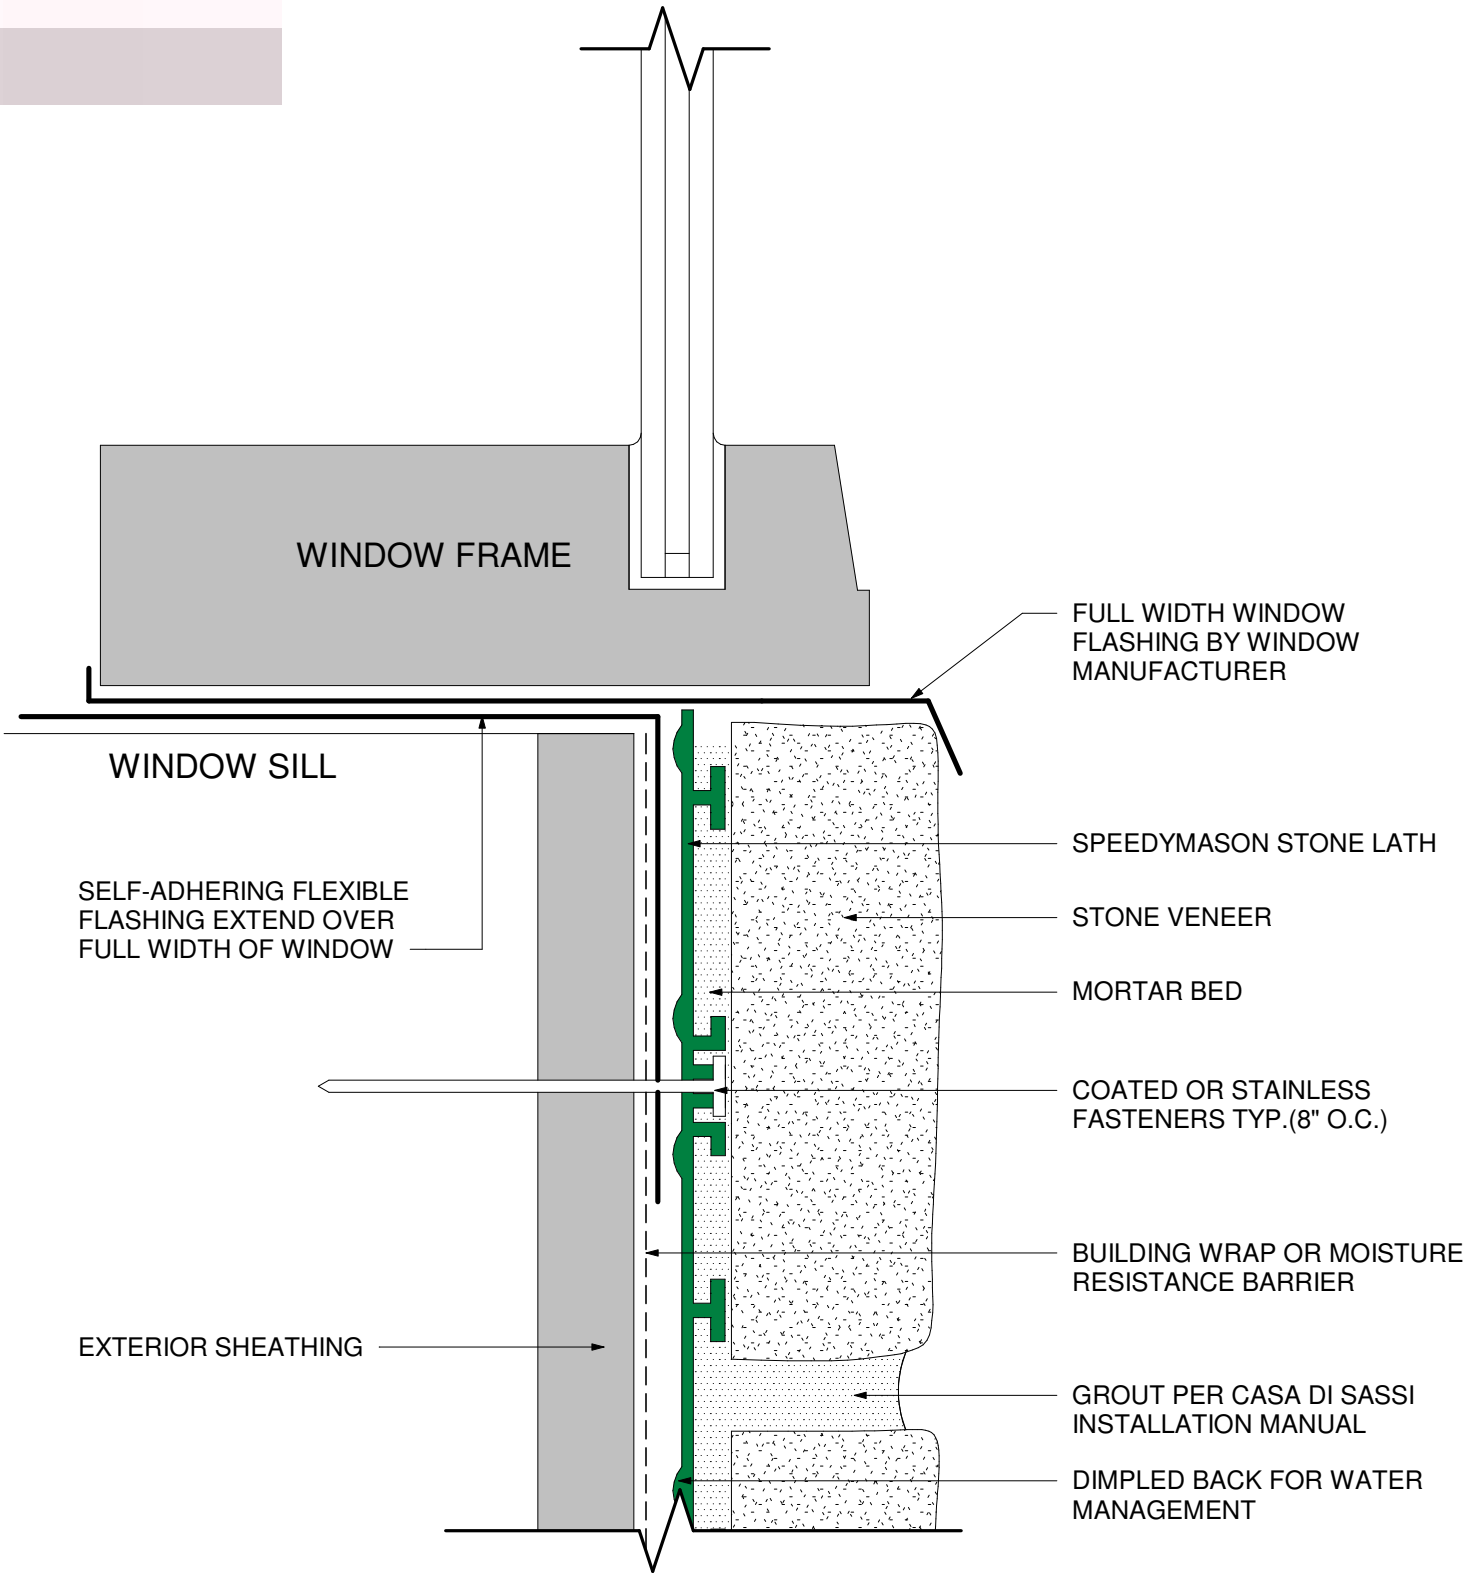


DISCLAIMER:
THIS DETAIL IS INTENDED TO SHOW THE INSTALLATION OF THIN BRICK MATERIAL ON THE SPEEDYMASON PANEL SYSTEM. VERIFY INSTALLATION DETAILS WITH WINDOW MANUFACTURER FOR PROPER FLASHING AND OTHER INSTALLATION REQUIREMENTS.

FLUSH WINDOW SILL

Patent No. US 10,106,989 B2

SCALE : NOT TO SCALE

300 Sherry Lynn Lane, Sparta, WI 54656 info@speedymason.com www.speedymason.com

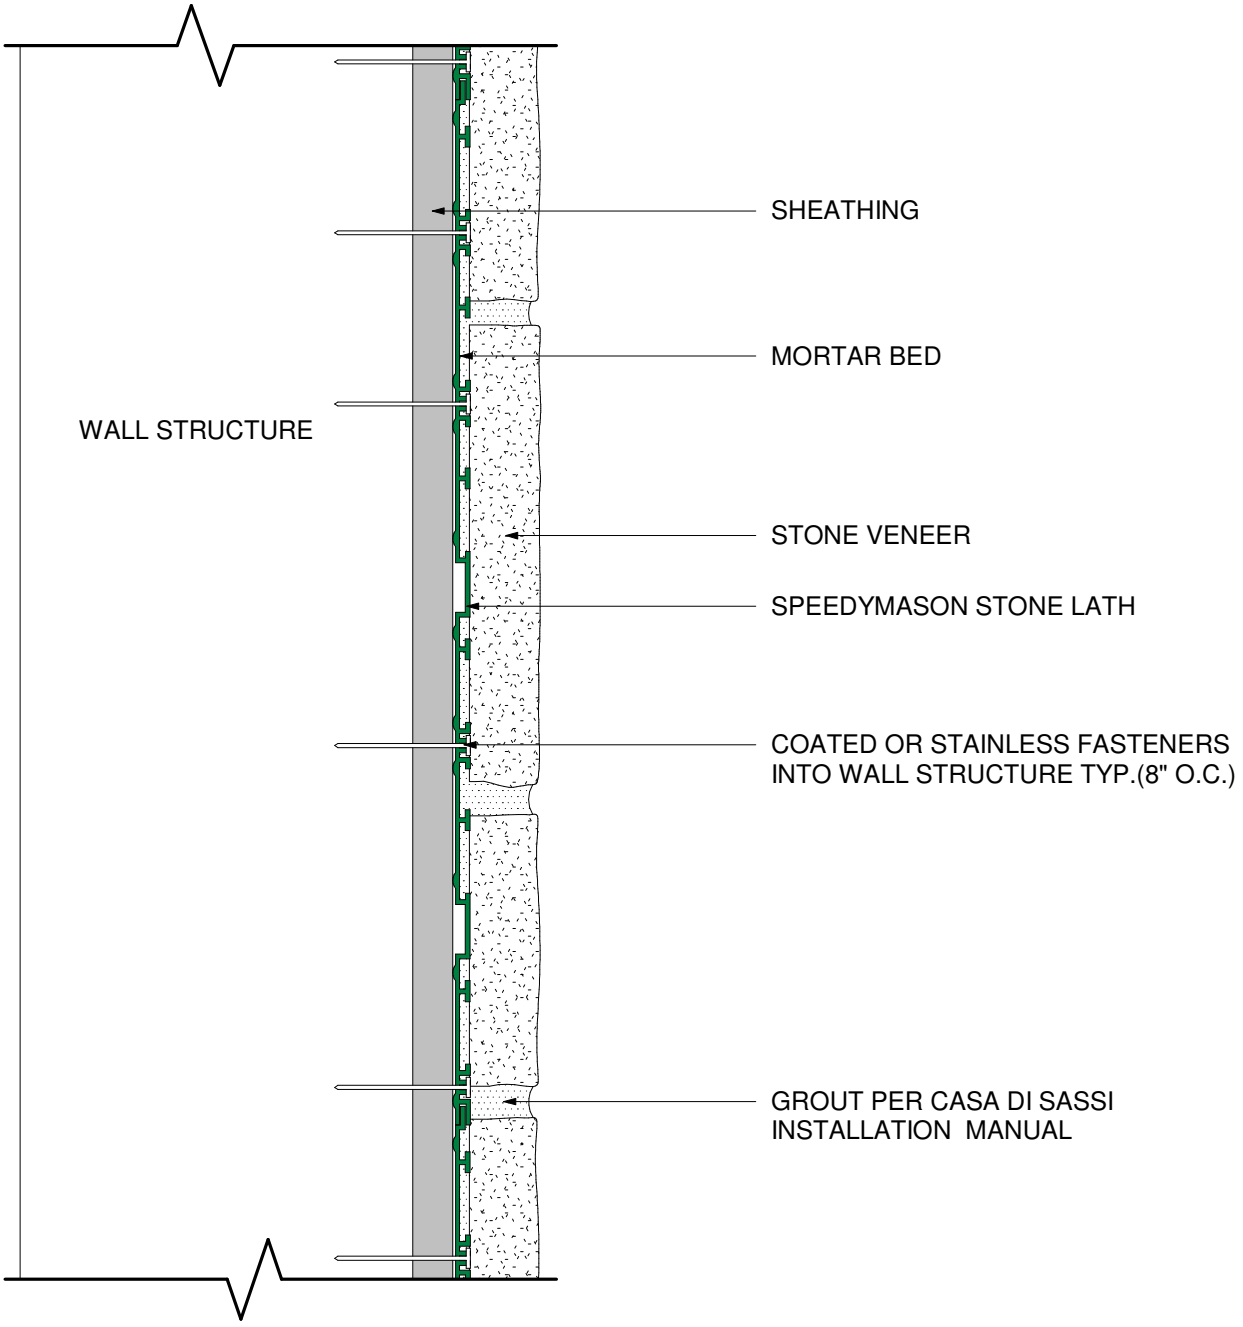


INTERIOR WALL

Patent No. US 10,106,989 B2

SCALE : NOT TO SCALE

300 Sherry Lynn Lane, Sparta, WI 54656 info@speedymason.com www.speedymason.com

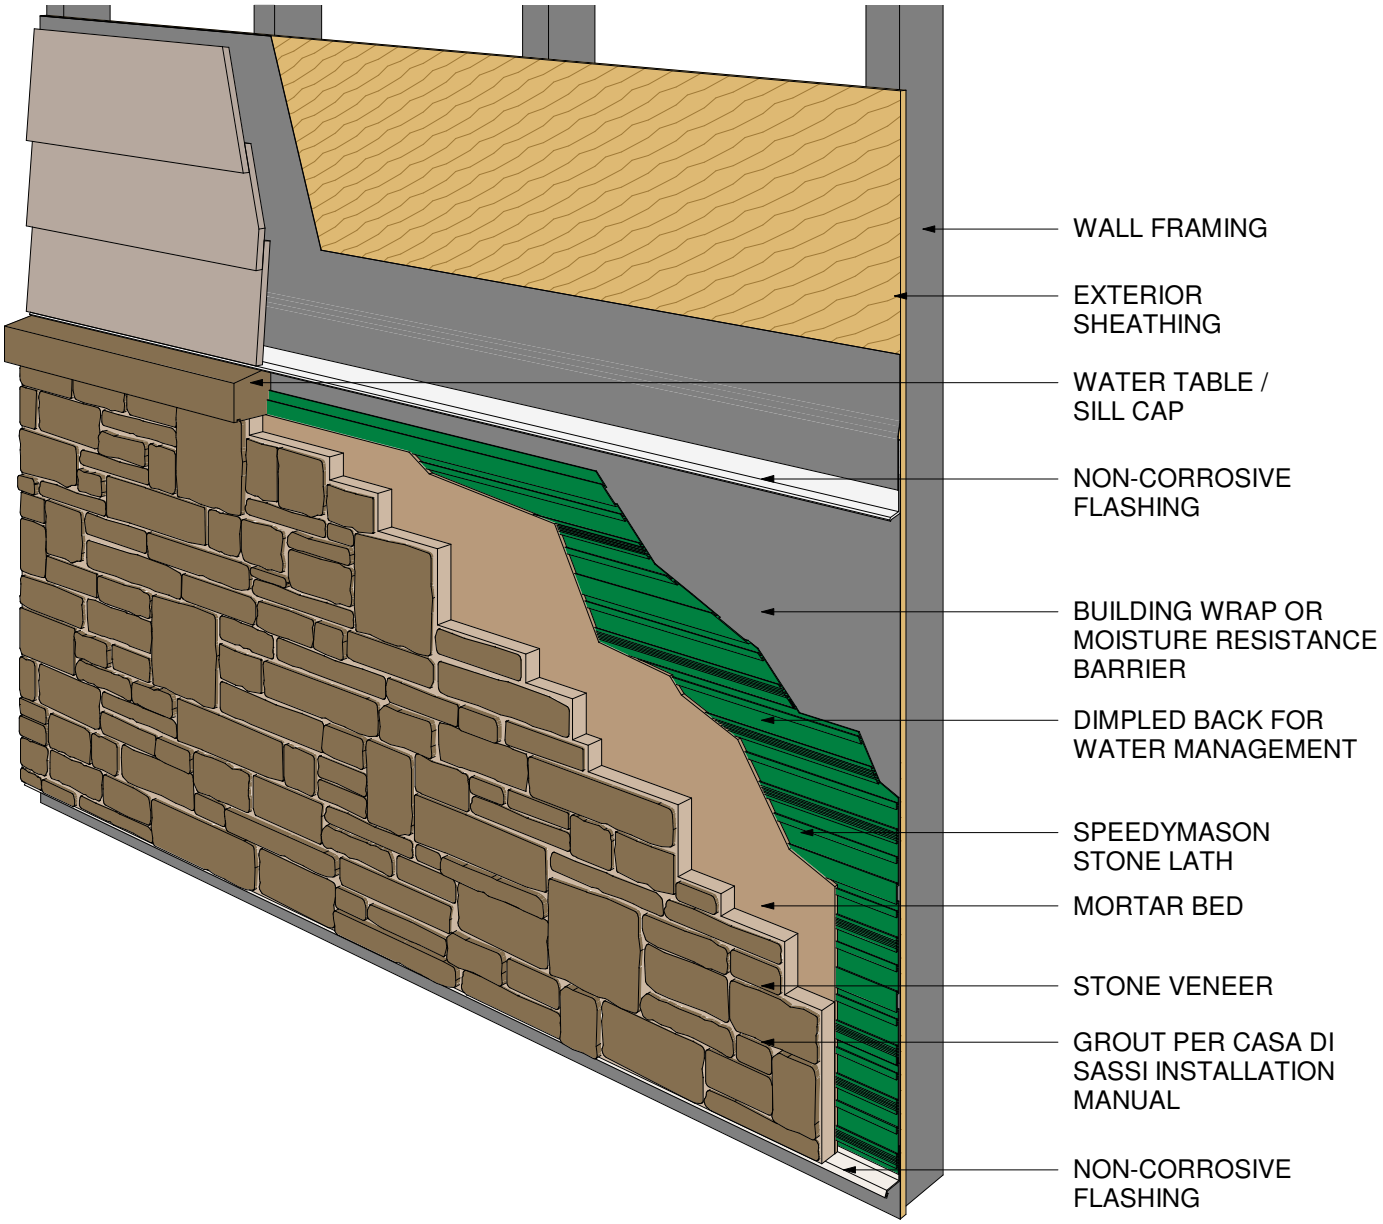


SPEEDYMASON STONE LATH SYSTEM

Patent No. US 10,106,989 B2

SCALE : NOT TO SCALE

300 Sherry Lynn Lane, Sparta, WI 54656 info@speedymason.com www.speedymason.com

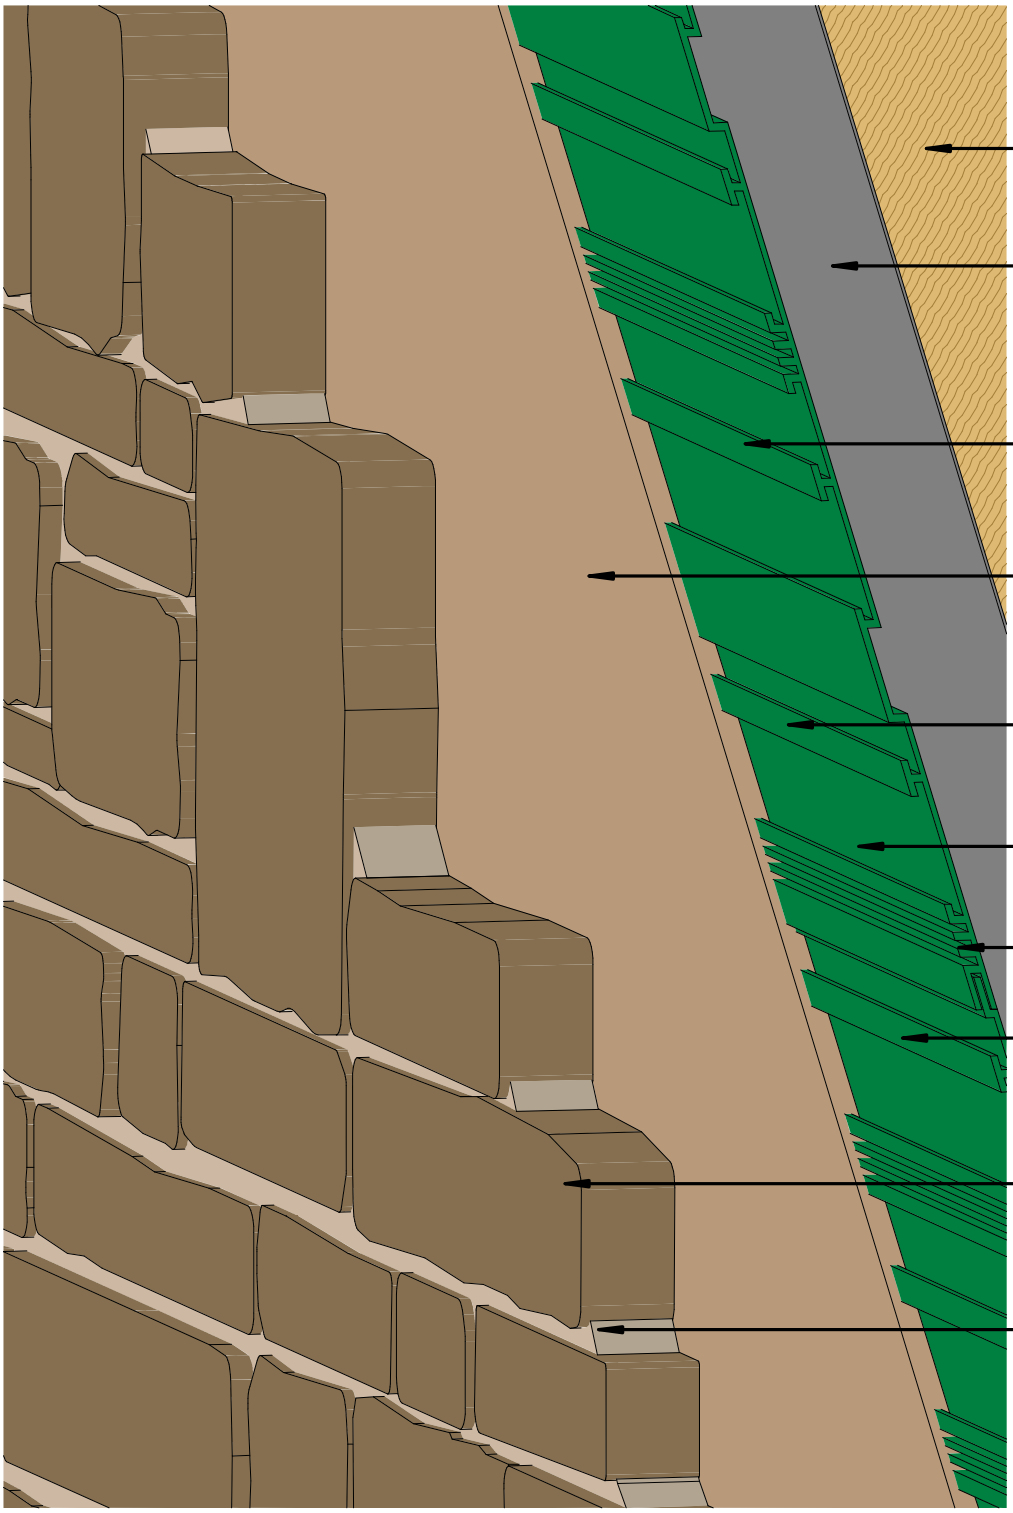


SPEEDYMASON STONE LATH CLOSE UP

Patent No. US 10,106,989 B2

SCALE : NOT TO SCALE

300 Sherry Lynn Lane, Sparta, WI 54656 info@speedymason.com www.speedymason.com

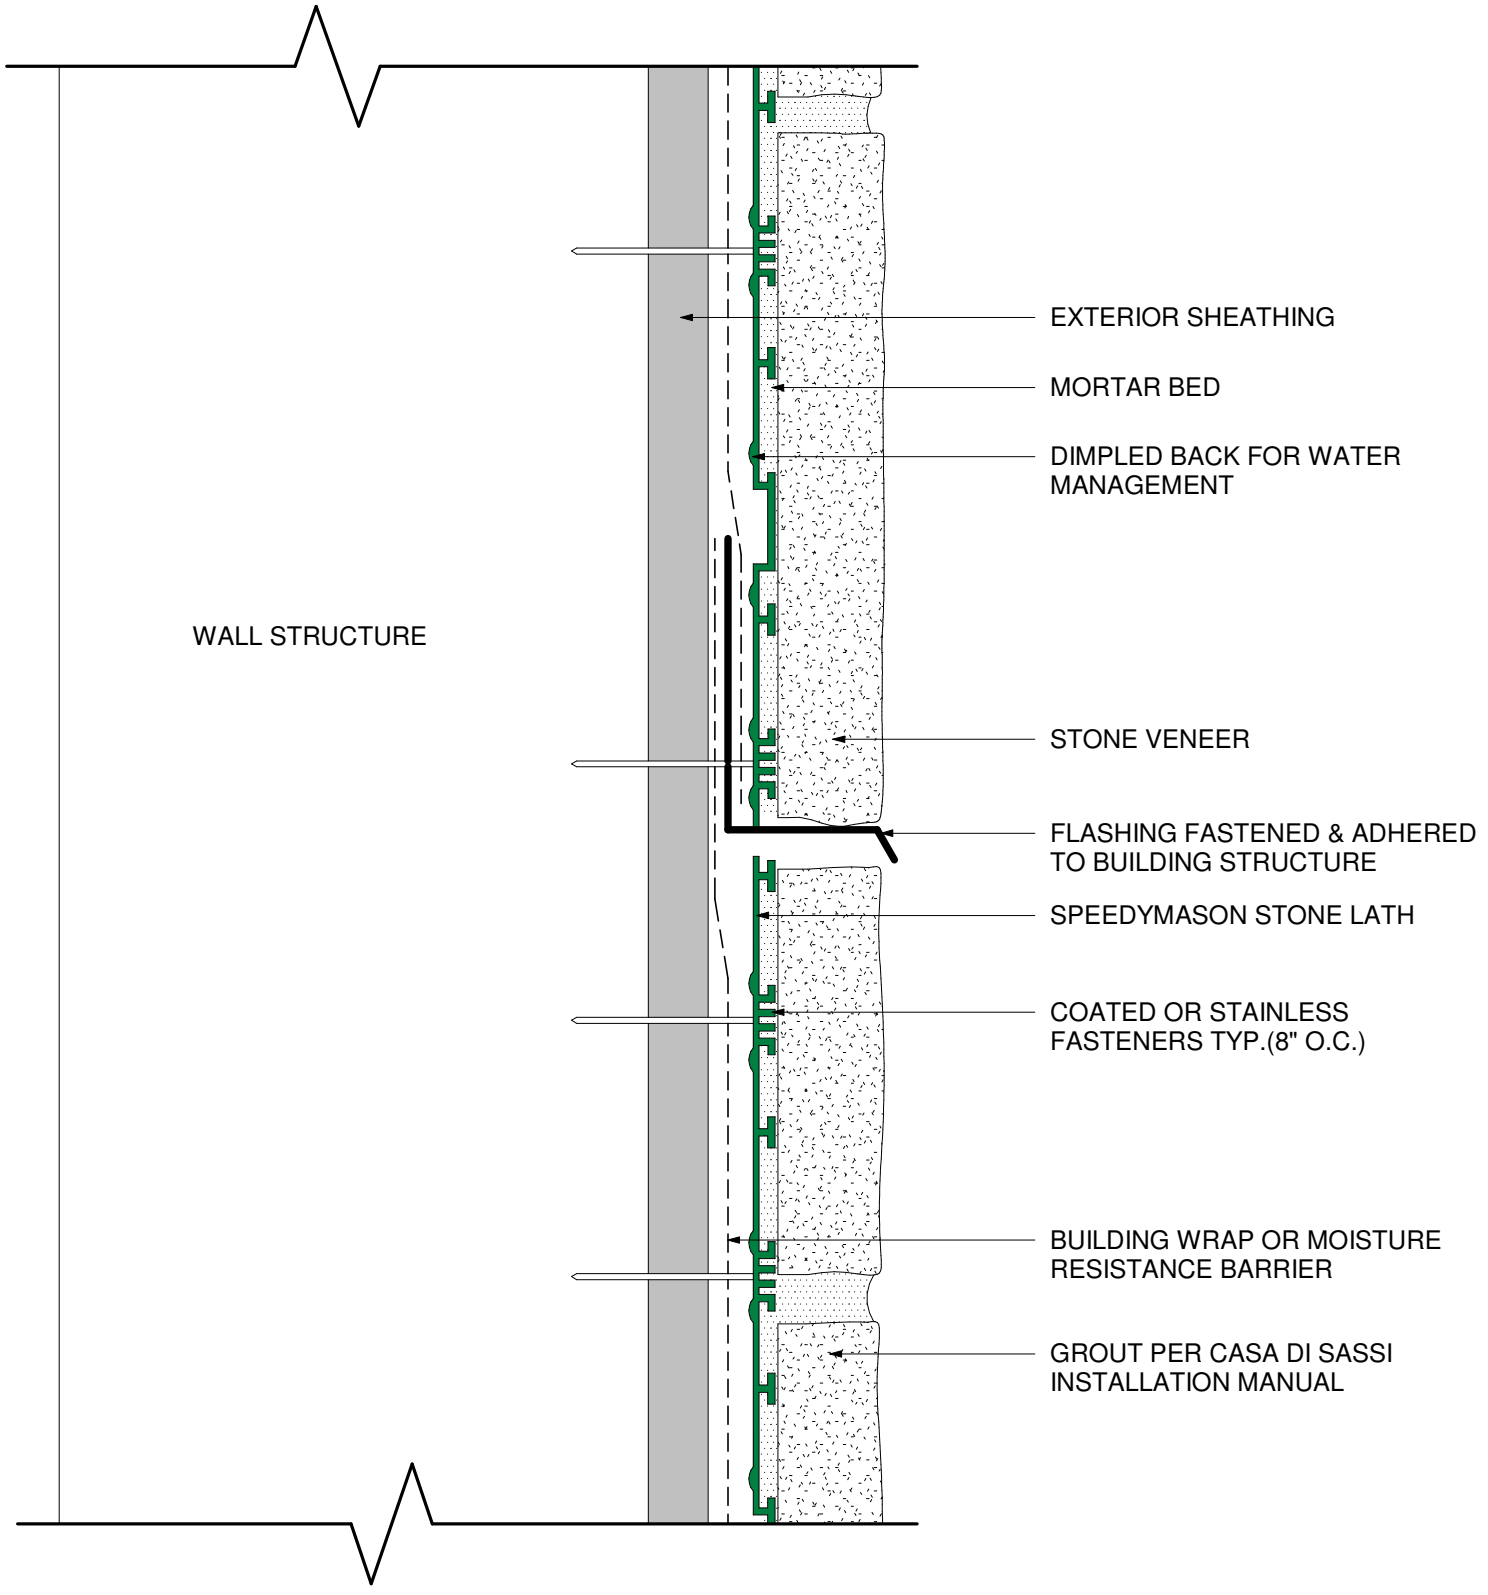


HORIZONTAL CONTROL JOINT

Patent No. US 10,106,989 B2

SCALE : NOT TO SCALE

300 Sherry Lynn Lane, Sparta, WI 54656 info@speedymason.com www.speedymason.com

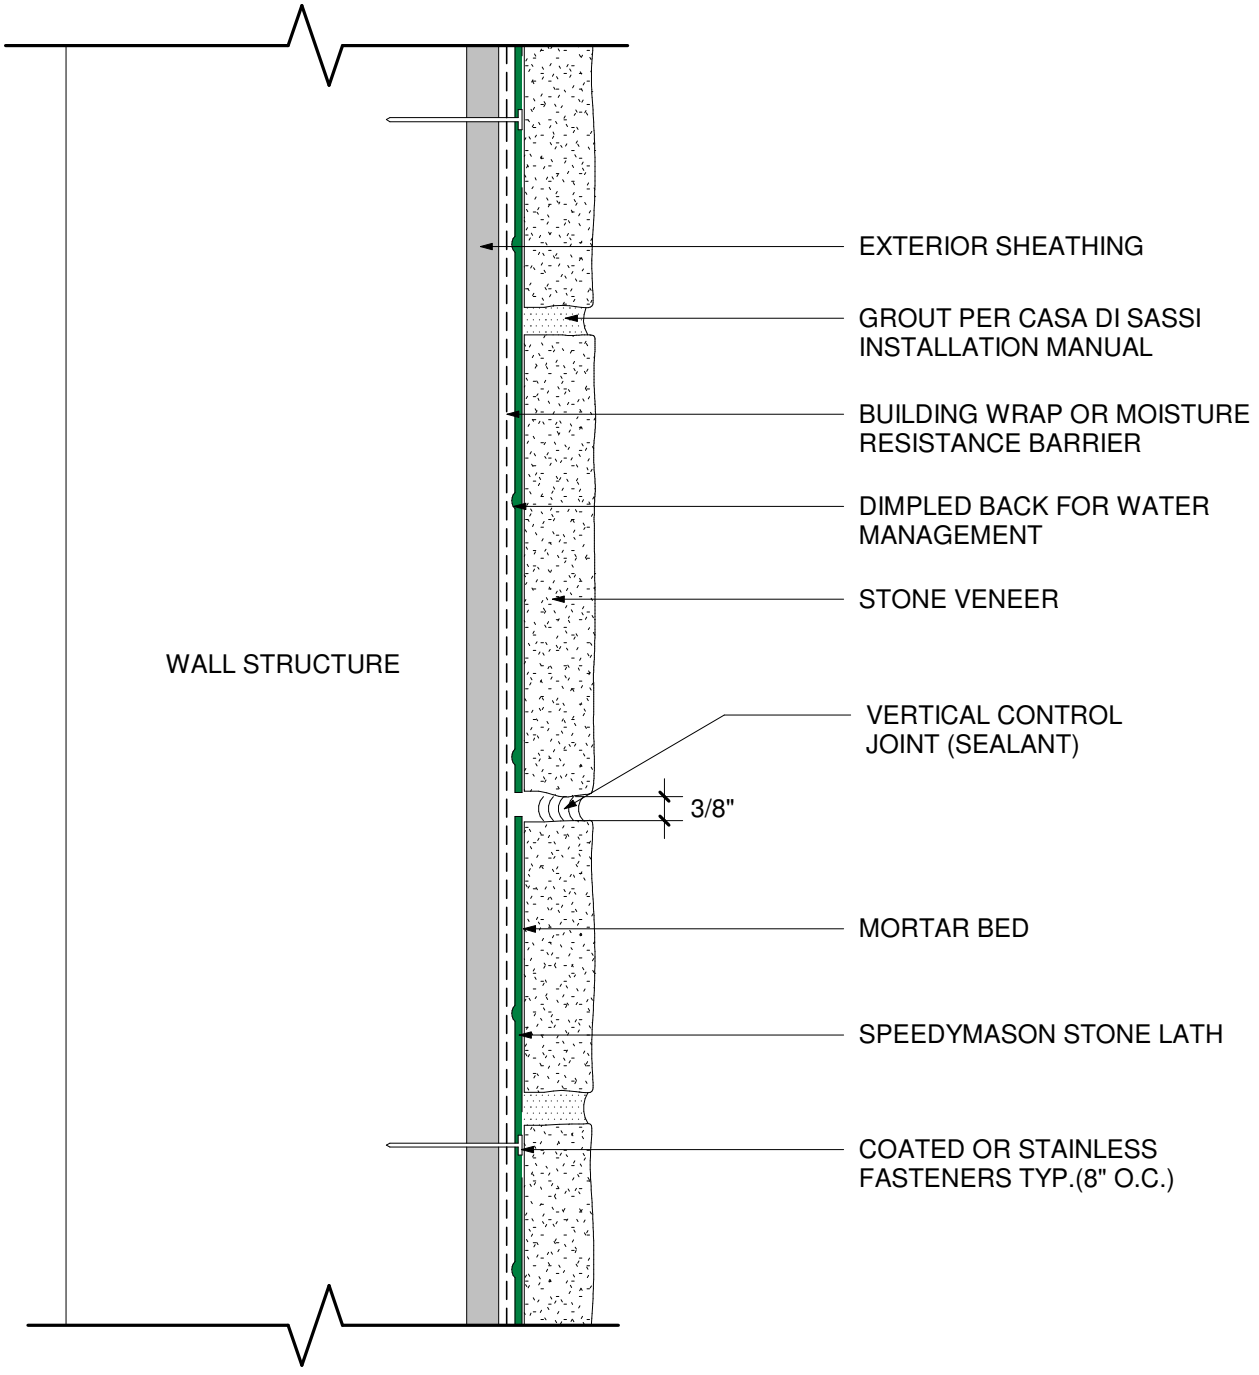


VERTICAL CONTROL/EXPANSION JOINT

Patent No. US 10,106,989 B2

SCALE : NOT TO SCALE

300 Sherry Lynn Lane, Sparta, WI 54656 info@speedymason.com www.speedymason.com

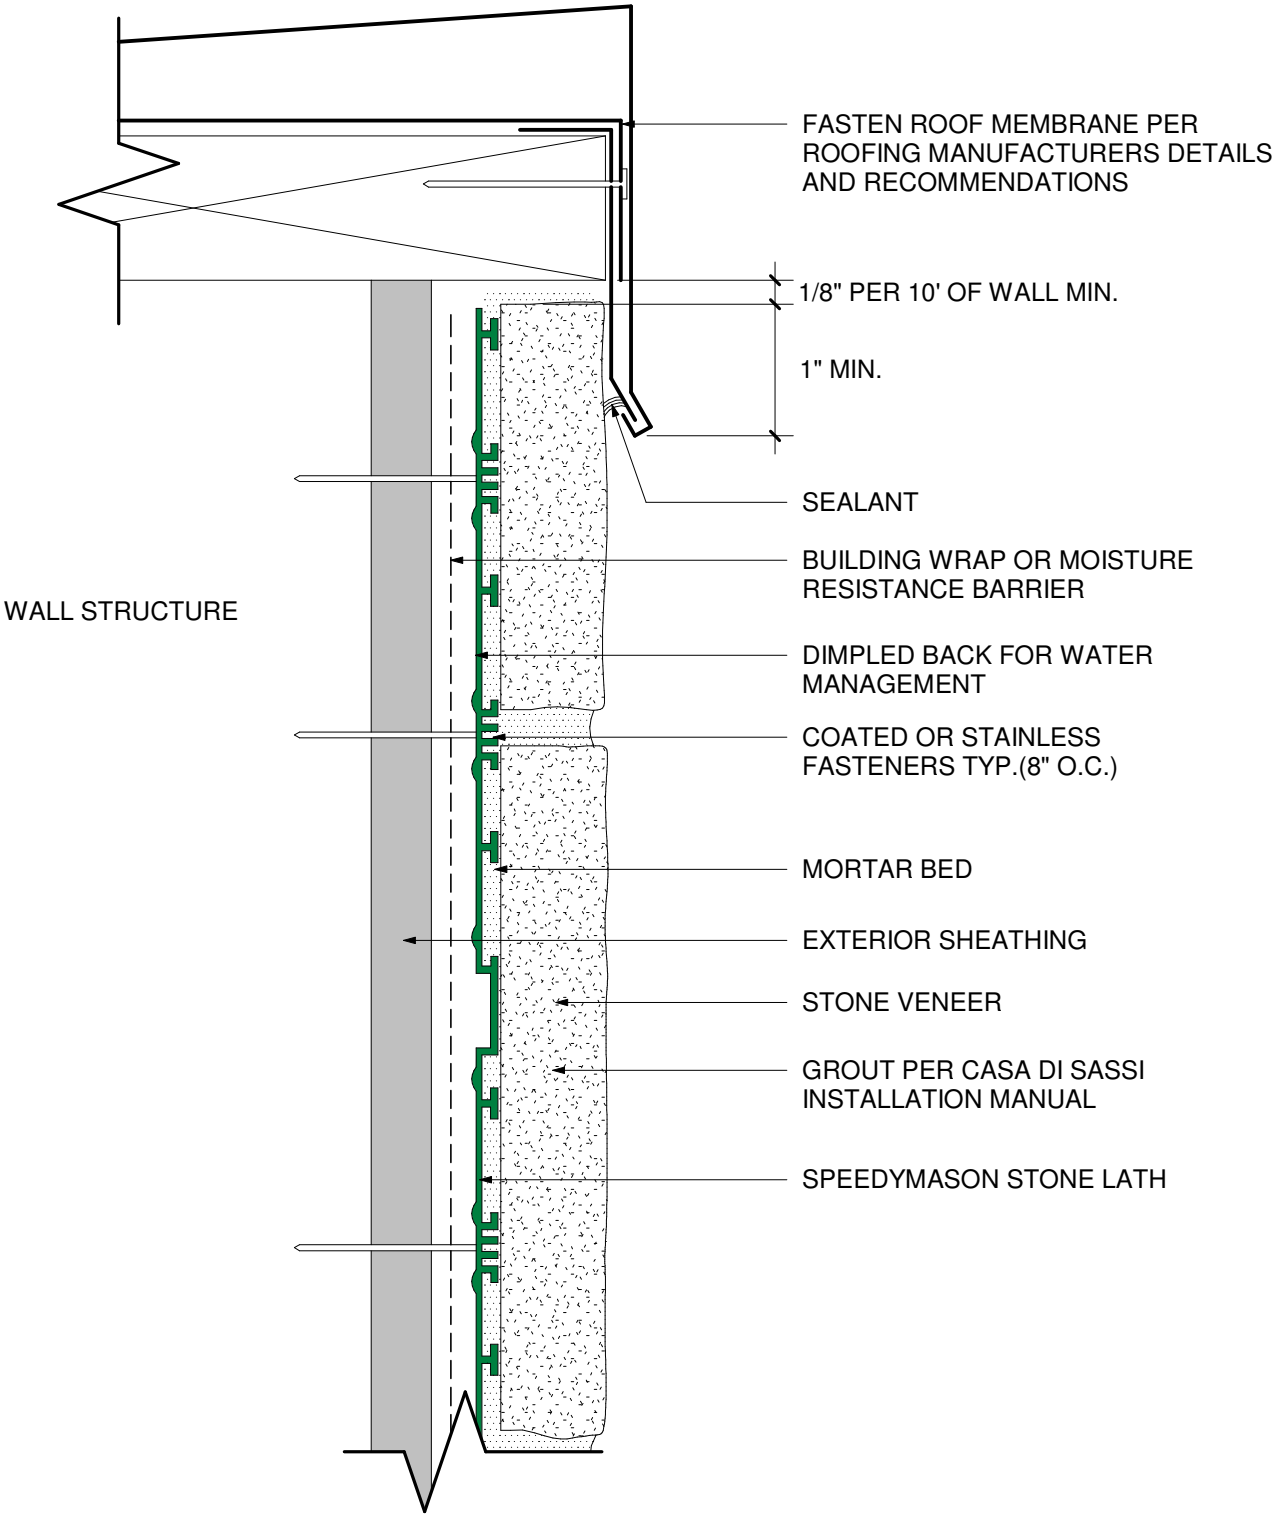


ROOF EDGE DETAIL

Patent No. US 10,106,989 B2

SCALE : NOT TO SCALE

300 Sherry Lynn Lane, Sparta, WI 54656 info@speedymason.com www.speedymason.com

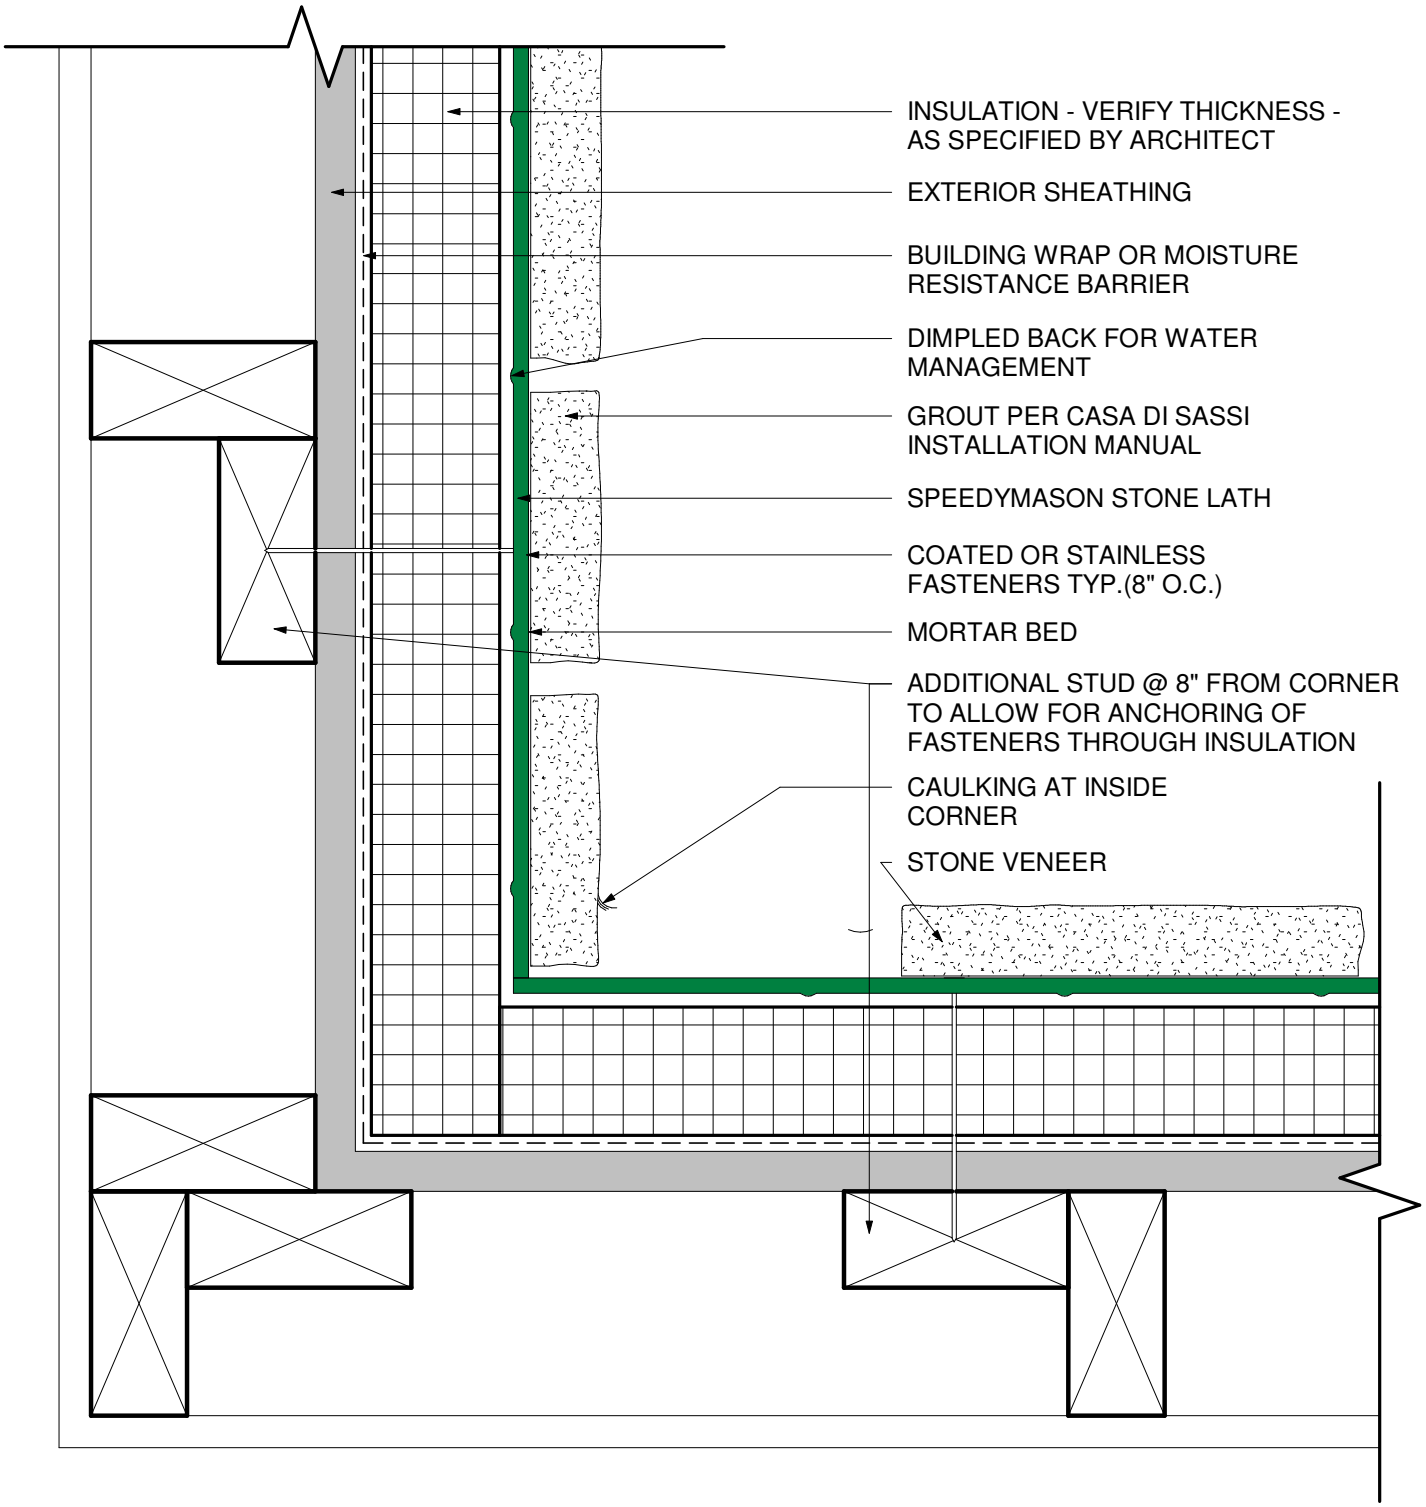


INSIDE CORNER

Patent No. US 10,106,989 B2

SCALE : NOT TO SCALE

300 Sherry Lynn Lane, Sparta, WI 54656 info@speedymason.com www.speedymason.com

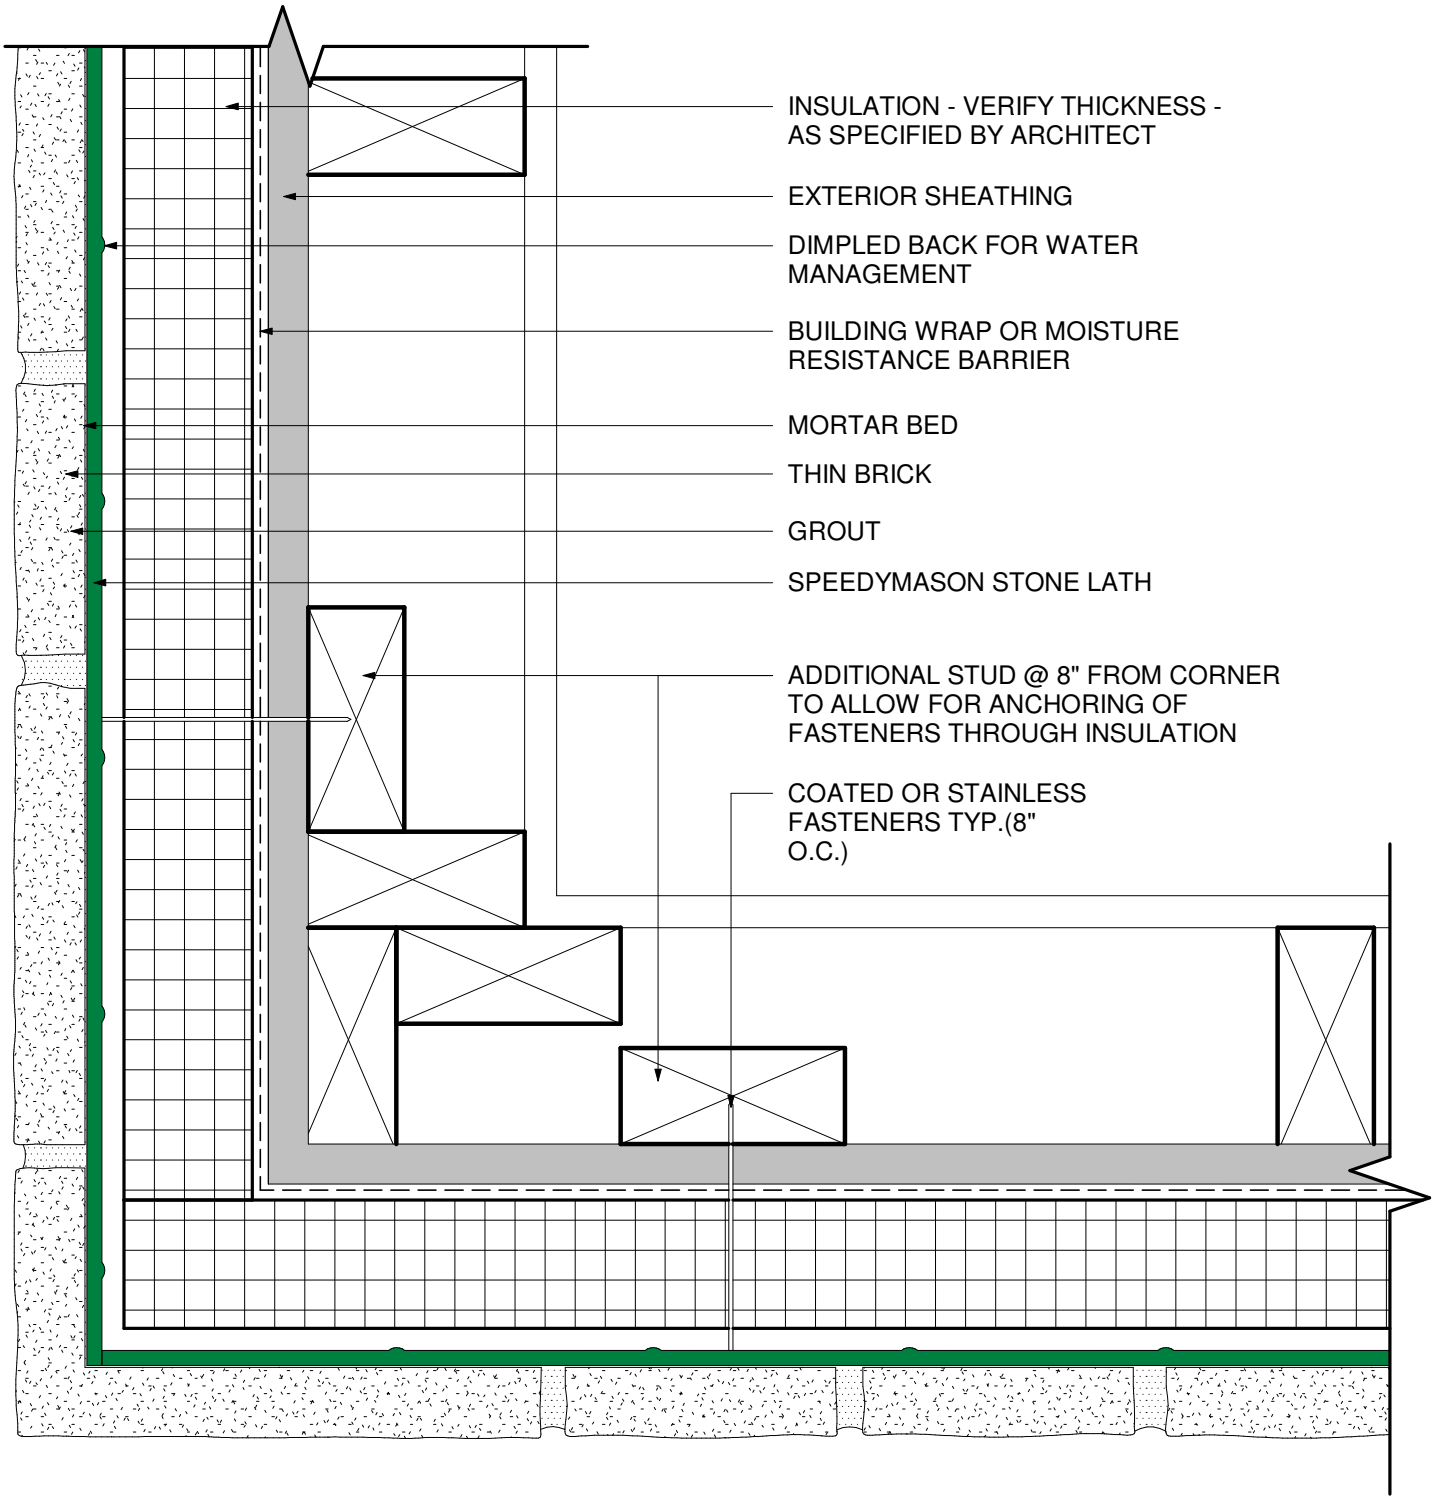


OUTSIDE CORNER

Patent No. US 10,106,989 B2

SCALE : NOT TO SCALE

300 Sherry Lynn Lane, Sparta, WI 54656 info@speedymason.com www.speedymason.com

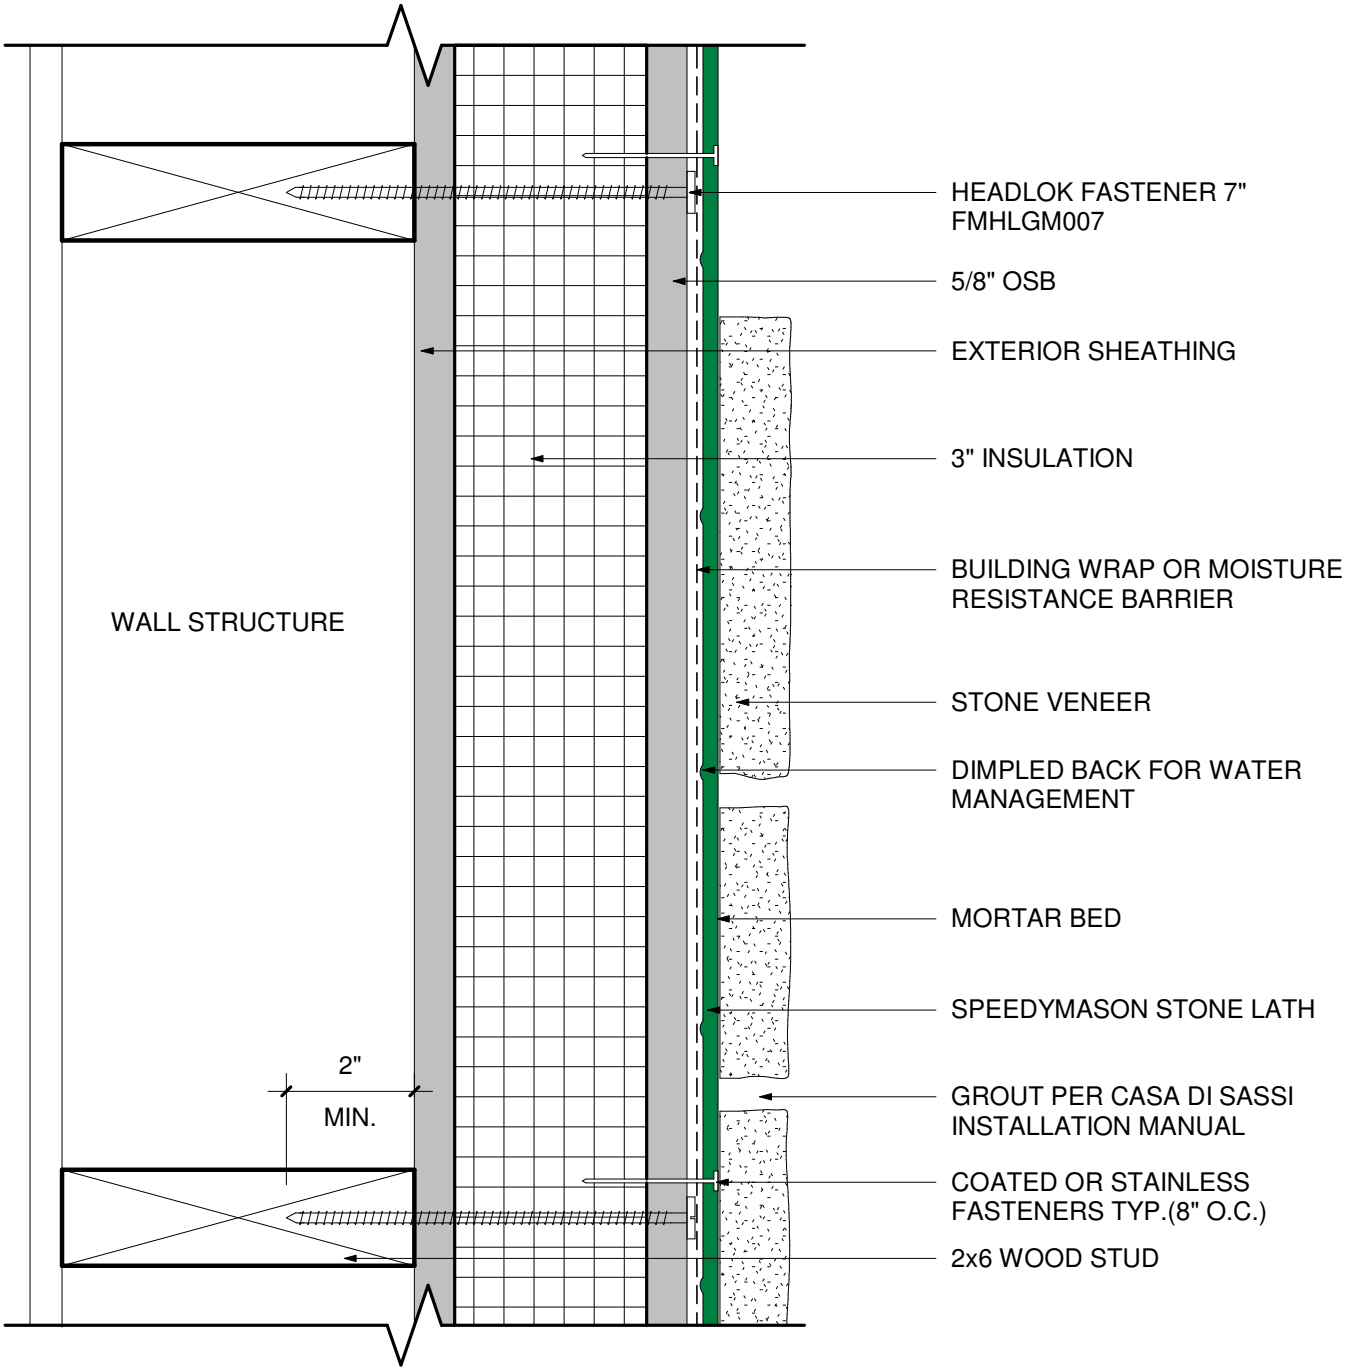


NOTES:
HEADLOK FASTENER 2" MIN. PENETRATION INTO STUD
16" O.C. STUD SPACING. SCREW INTO STUD AT 12" O.C.

PLAN VIEW - 3" INSULATION

Patent No. US 10,106,989 B2

SCALE : NOT TO SCALE

300 Sherry Lynn Lane, Sparta, WI 54656 info@speedymason.com www.speedymason.com

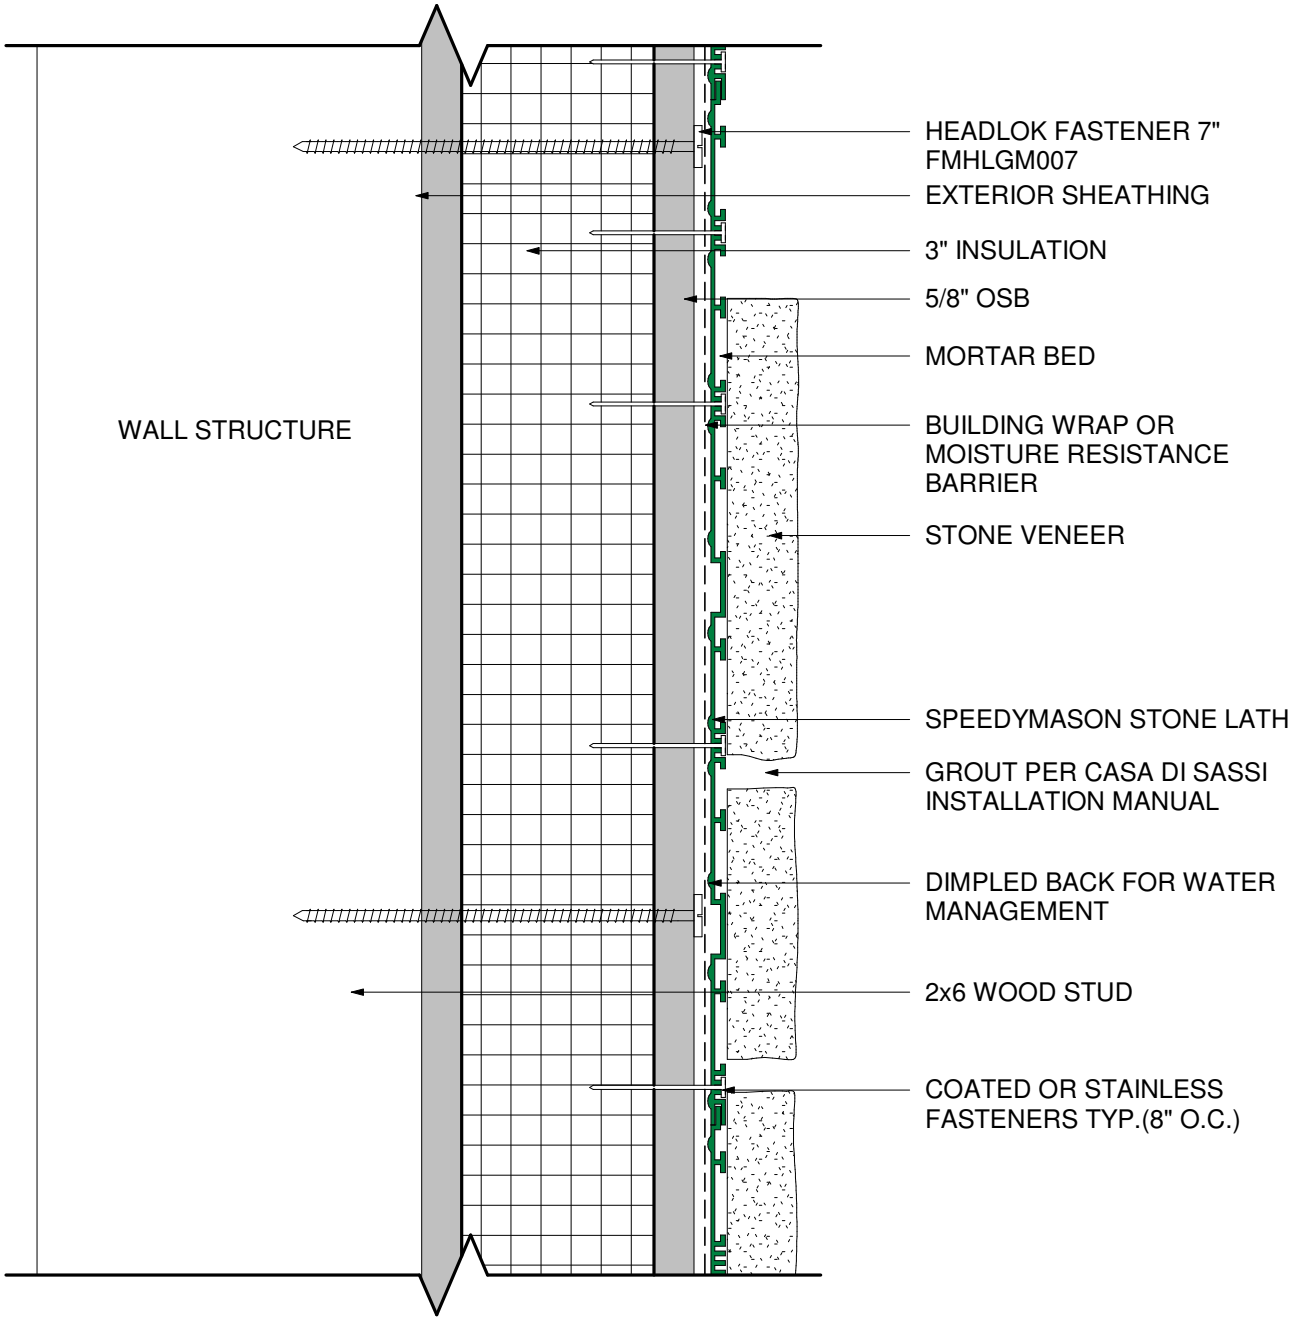


NOTES:
HEADLOK FASTENER 2" MIN. PENETRATION INTO STUD
16" O.C. STUD SPACING. SCREW INTO STUD AT 12" O.C.

WALL SECTION - 3" INSULATION

Patent No. US 10,106,989 B2

SCALE : NOT TO SCALE

300 Sherry Lynn Lane, Sparta, WI 54656 info@speedymason.com www.speedymason.com

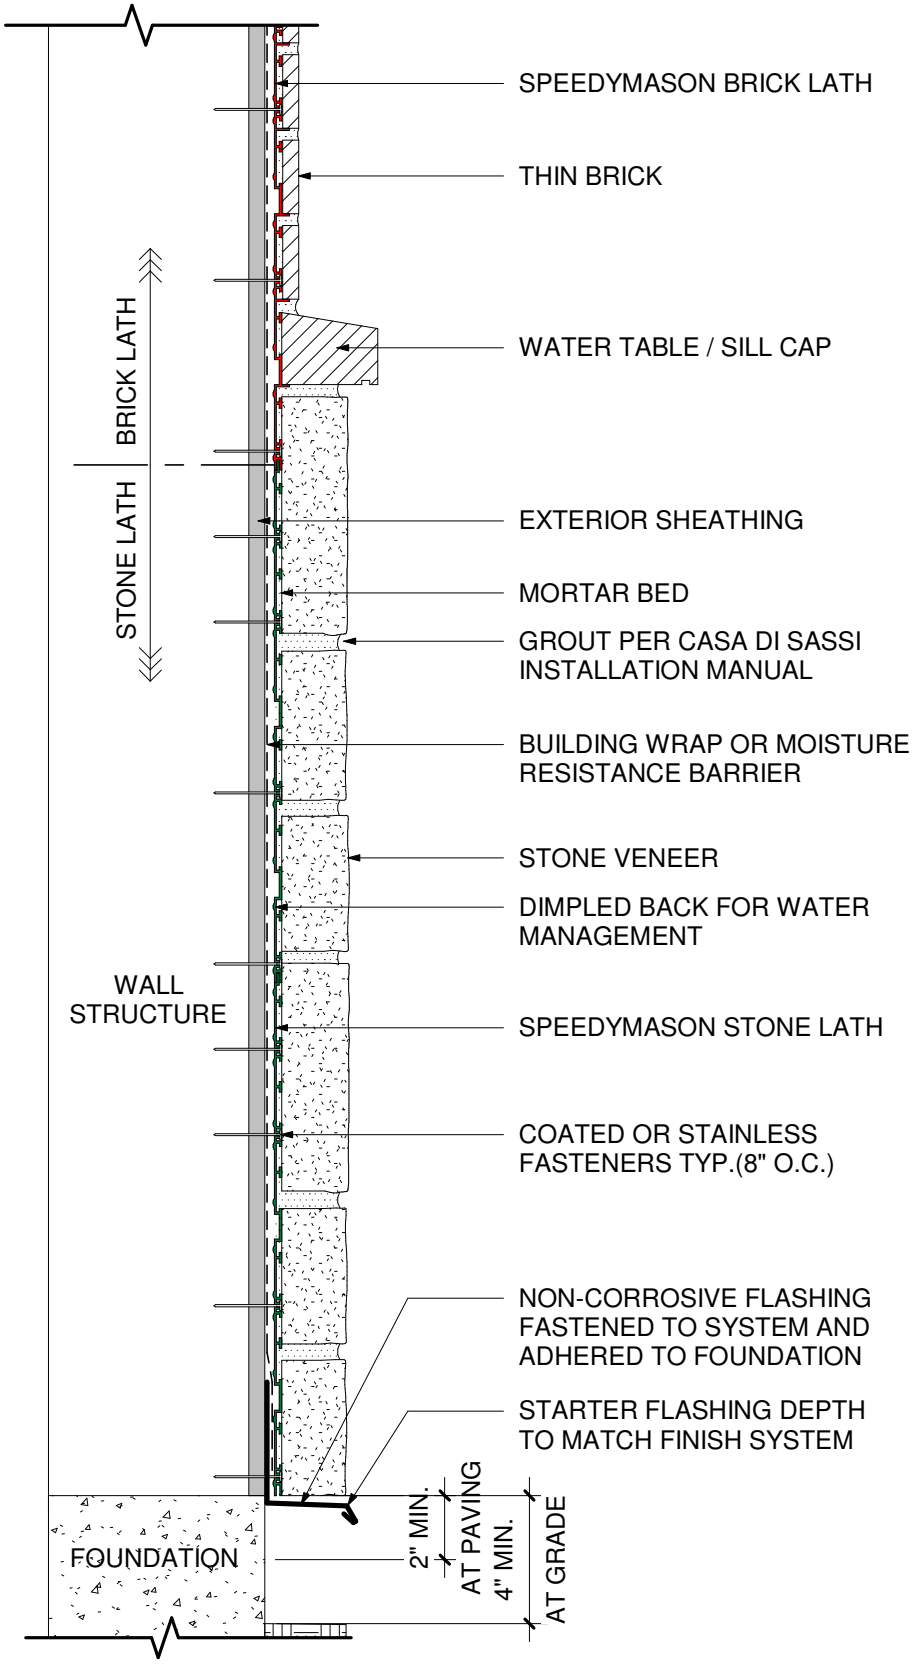


MATERIAL TRANSITION

Patent No. US 10,106,989 B2

SCALE : NOT TO SCALE

300 Sherry Lynn Lane, Sparta, WI 54656 info@speedymason.com www.speedymason.com

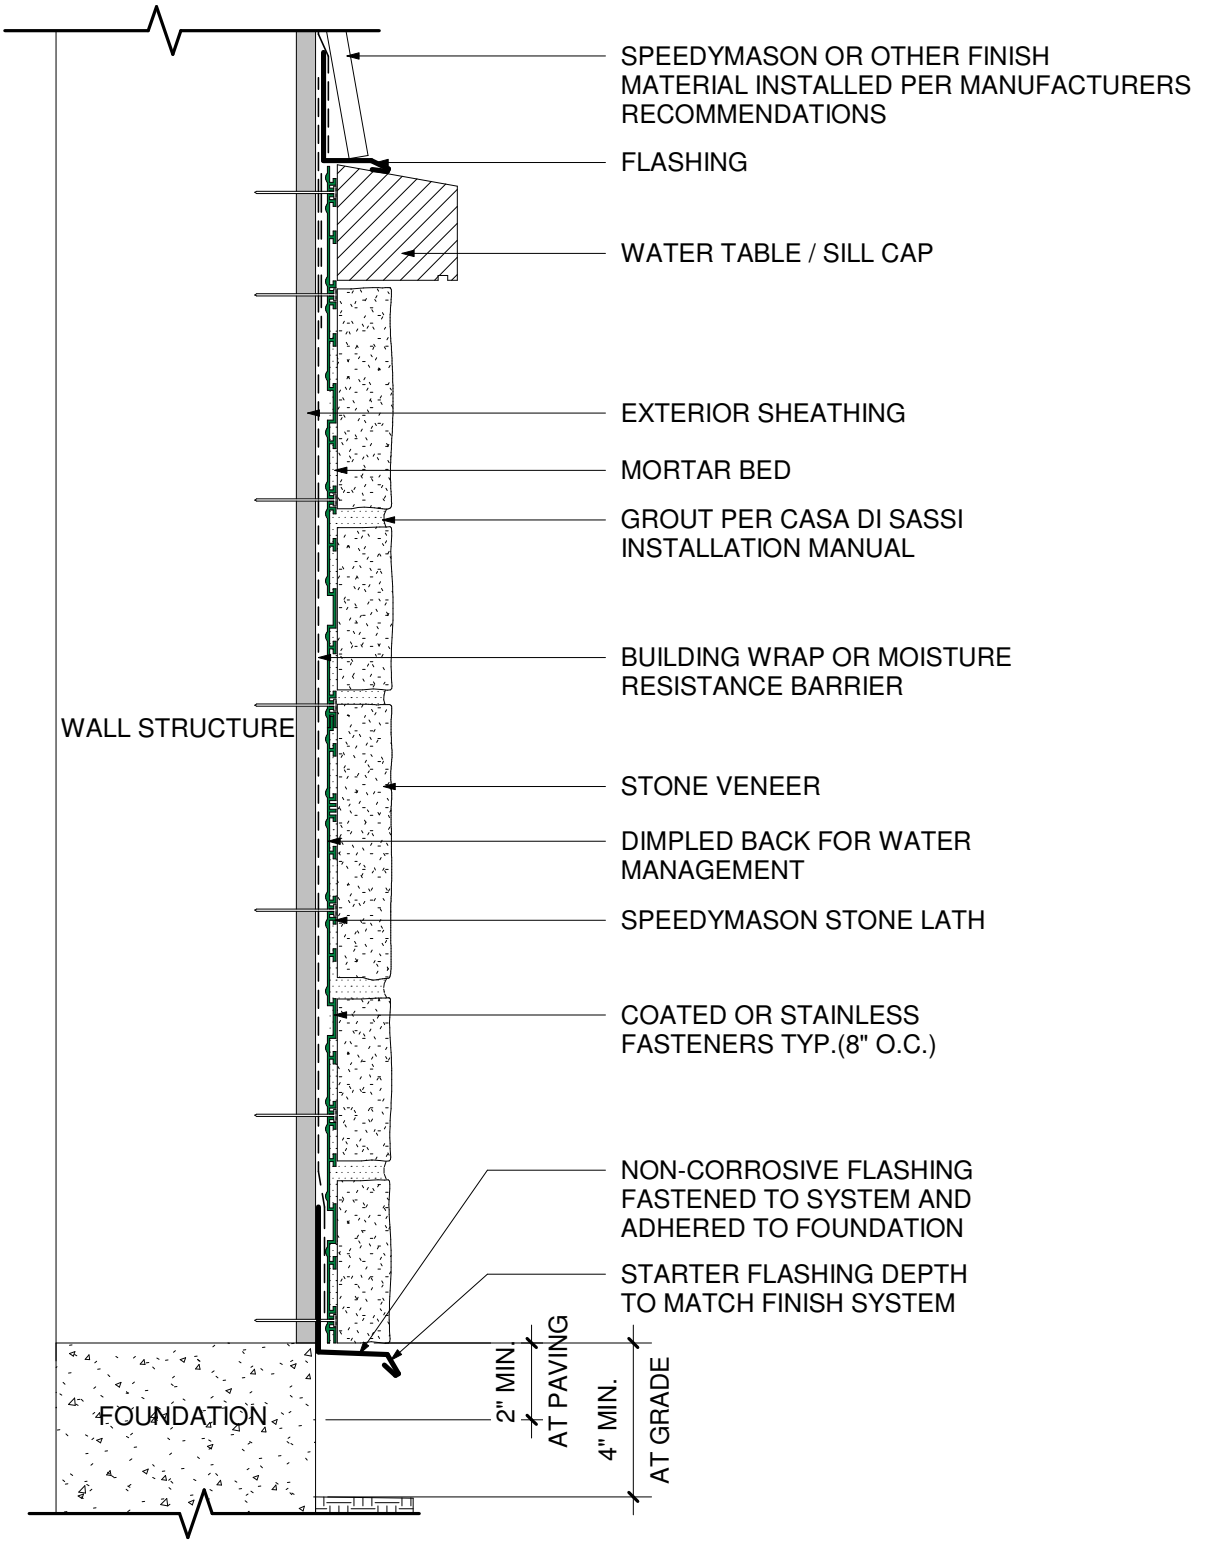


MATERIAL TRANSITION

Patent No. US 10,106,989 B2

SCALE : NOT TO SCALE

300 Sherry Lynn Lane, Sparta, WI 54656 info@speedymason.com www.speedymason.com

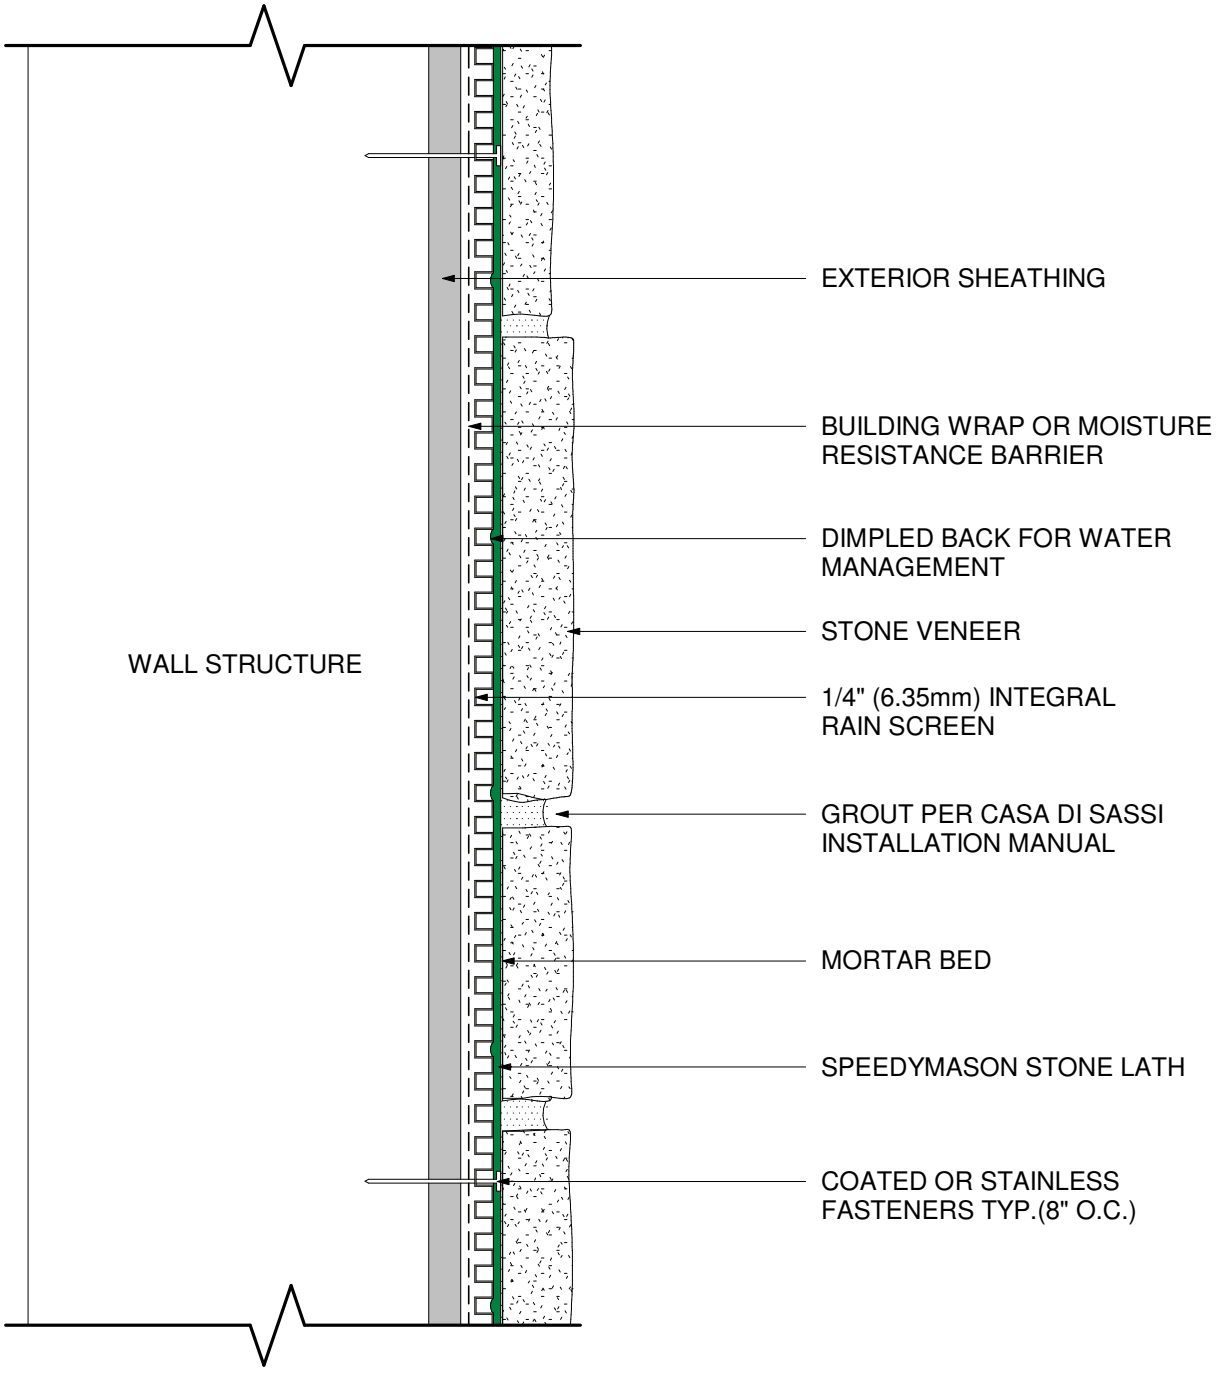


PLAN VIEW - RAIN SCREEN

Patent No. US 10,106,989 B2

SCALE : NOT TO SCALE

300 Sherry Lynn Lane, Sparta, WI 54656 info@speedymason.com www.speedymason.com

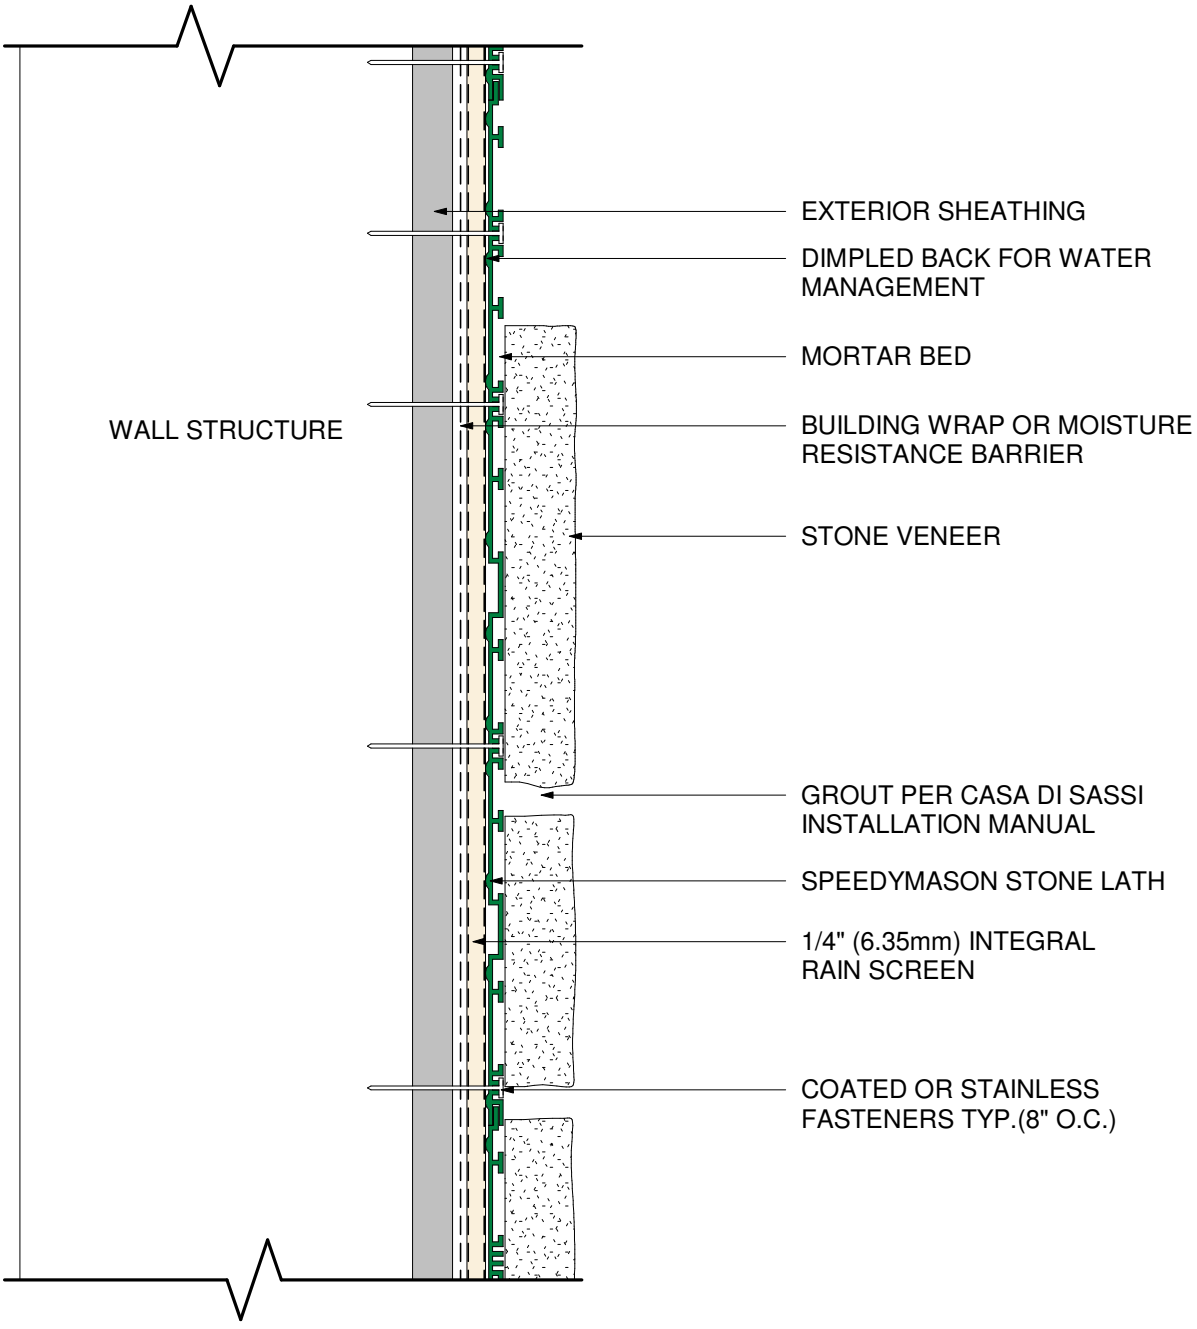


WALL SECTION - RAIN SCREEN

Patent No. US 10,106,989 B2

SCALE : NOT TO SCALE

300 Sherry Lynn Lane, Sparta, WI 54656 info@speedymason.com www.speedymason.com

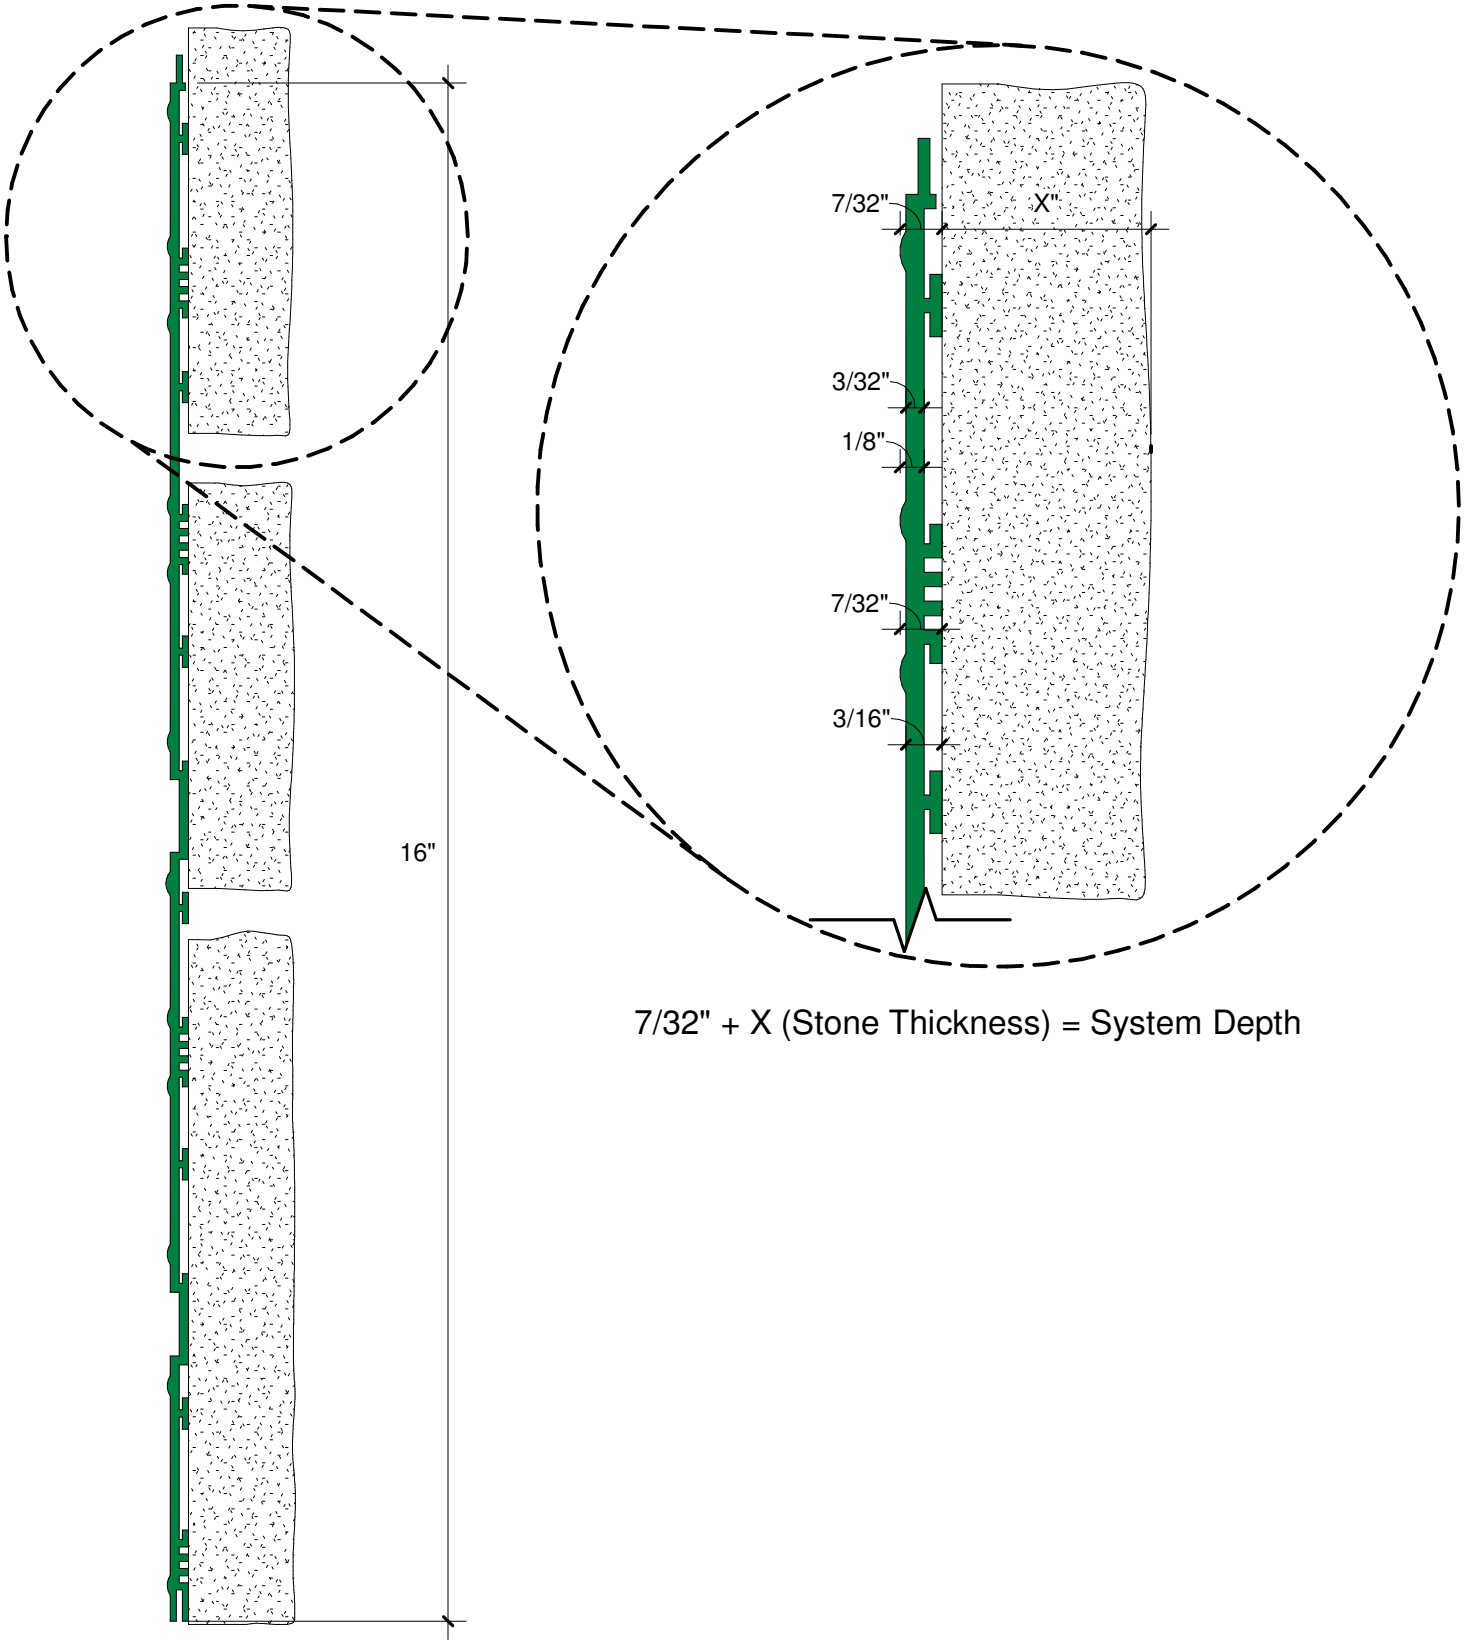

7/32" + X (Stone Thickness) = System Depth

STONE LATH - PANEL PROFILE

Patent No. US 10,106,989 B2

SCALE : NOT TO SCALE

300 Sherry Lynn Lane, Sparta, WI 54656 info@speedymason.com www.speedymason.com